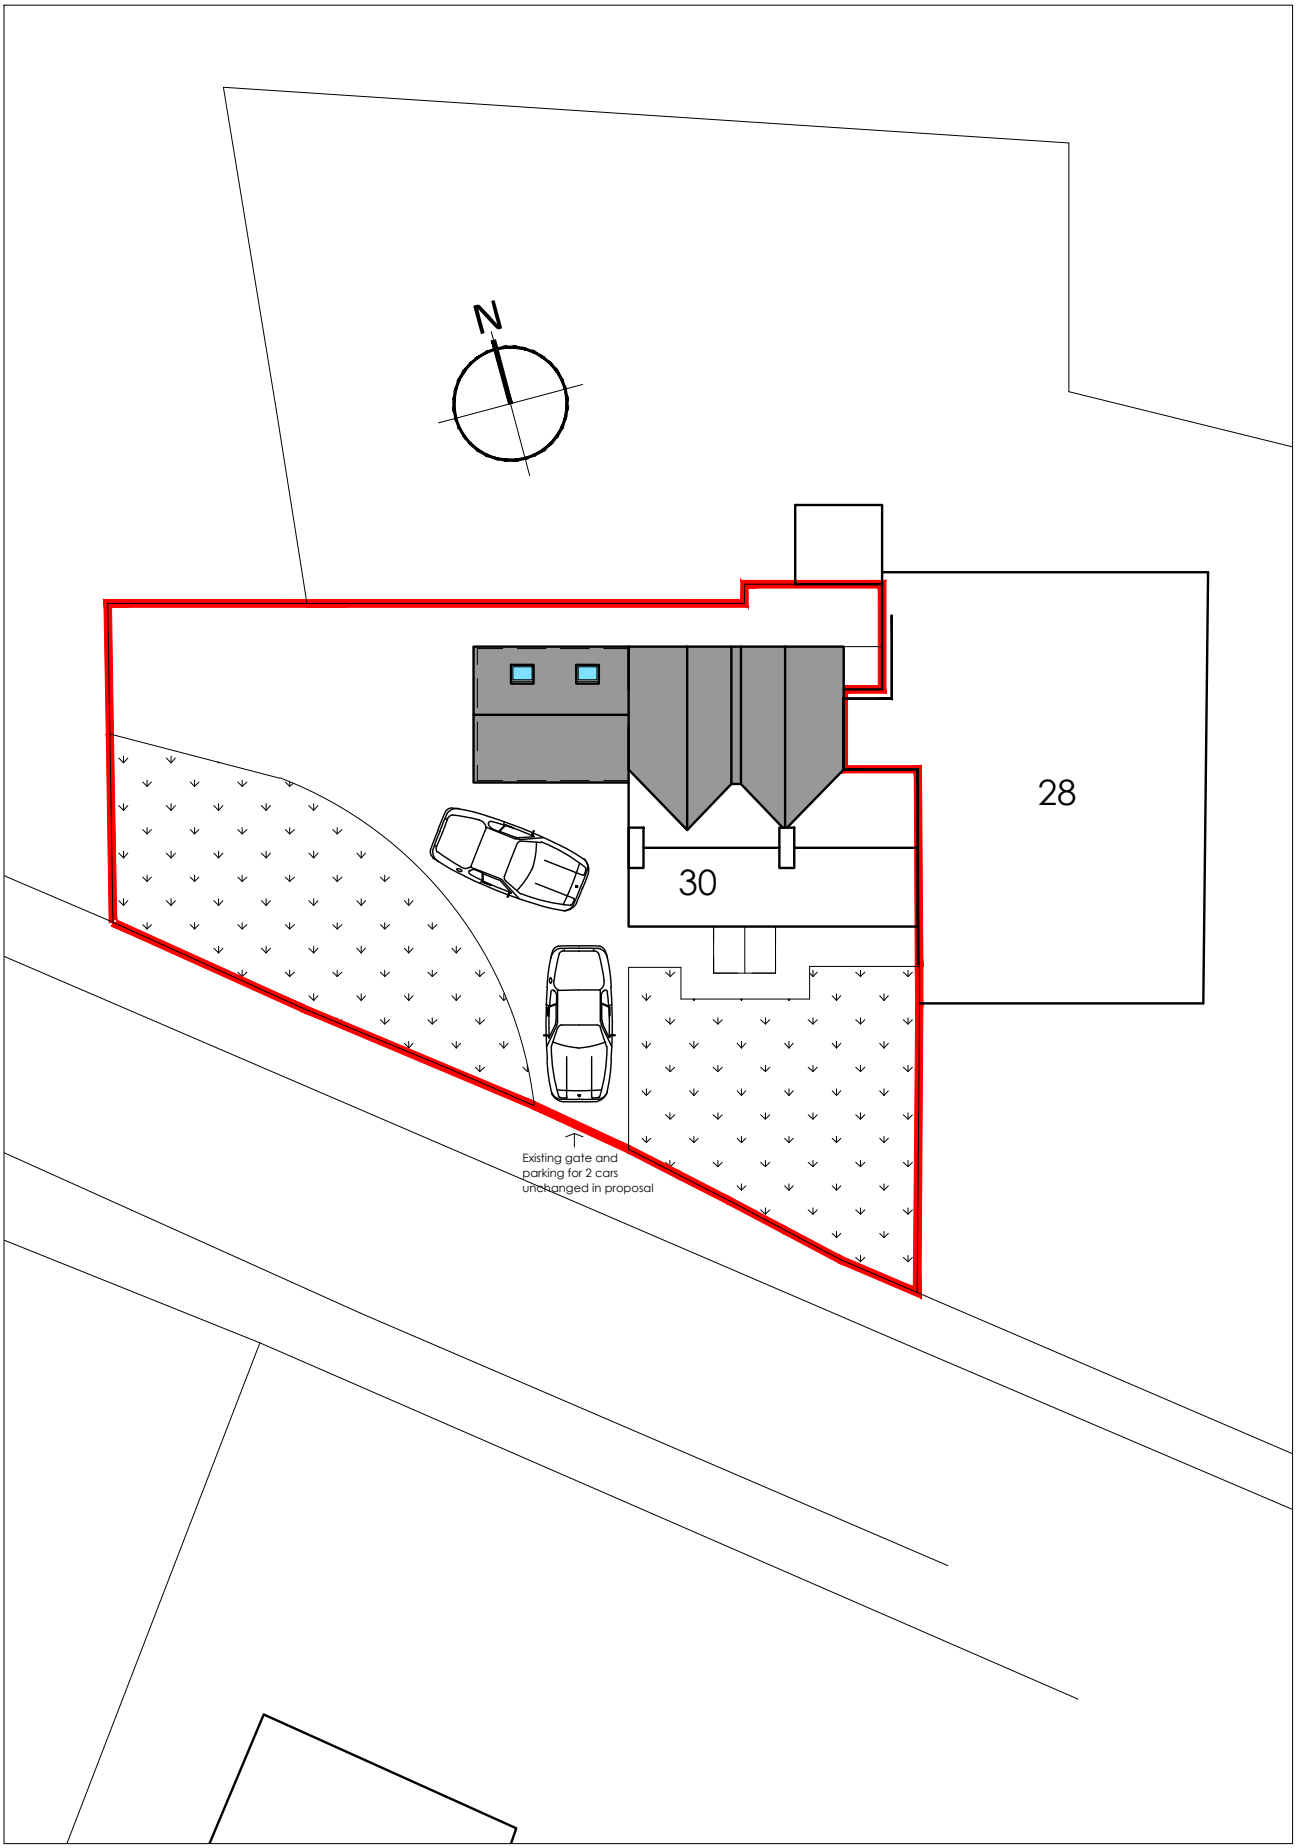


SITE PLAN 1:200

Project
Demolish Single Storey Rear Extension & Erection of Double Storey Rear Extension and Single Storey Side Extension

Address
30 Meadowside
Knypersley ST8 6NP

Drawing
SITE PLAN

Job MJC-TAM-19

Date 25-03-2019

Scale 1:200 and 1:1250 on A4

Sheet
03