

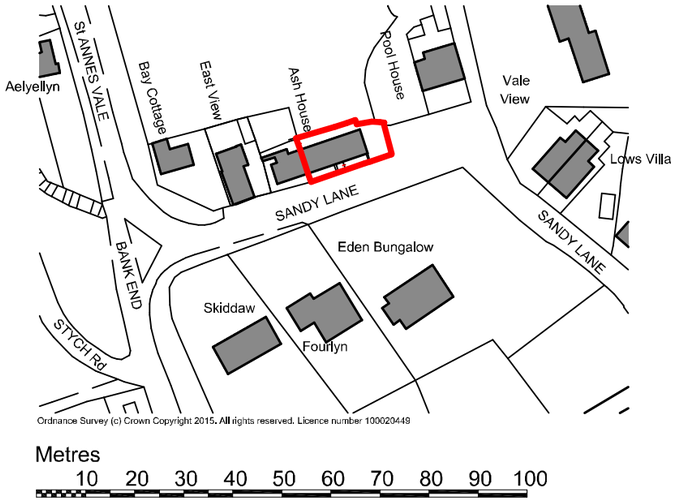



Site location plan 1:1250

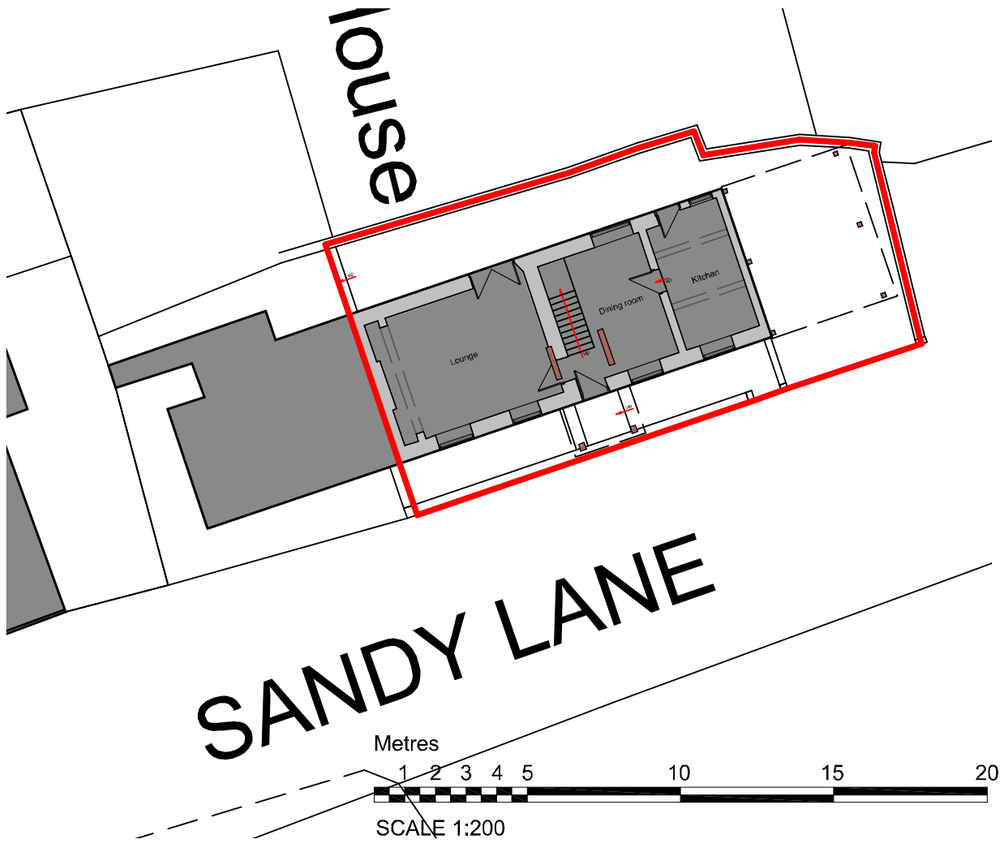

Site plan as existing 1:200

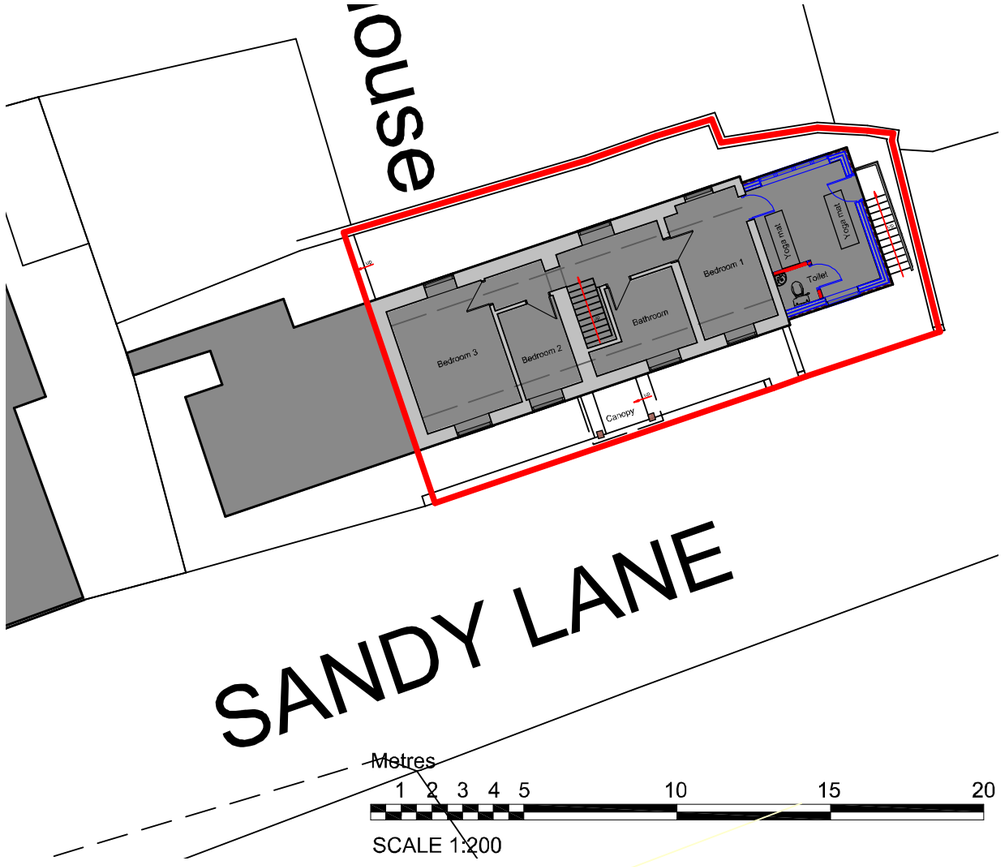

Site plan as proposed 1:200

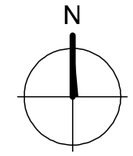

DBD Architectural Consultancy Ltd ©2019

1. Copyright is vested with DBD Architectural Consultancy Ltd.

2. All dimensions to be checked on site before proceeding.

3. Contractor to check/adjust dimensions of new work to suit existing conditions.
Do not assume existing structure or details are plumb, square or level.

4. Contractor must notify the architect of any discrepancies before proceeding.

5. All drawings to be read in conjunction with all other consultants drawings and specs.

Rev.	Date	Description

DBD Architectural Consultancy

DBD Architectural Consultancy Ltd
50 Broad Street, Leek,
Staffordshire, ST13 5NS
01538 383118
mail@dbdconsultants.co.uk
www.dbdconsultants.co.uk

Client
Mr and Mrs Hopkin
Ash House, Sandy Lane,
Brown Edge ST6 8QL

Project
Proposed alterations and extension

Title
Site plans

Stage: Planning		
Size: A3	Date: 23.01.19	Job No: 1904-100
Scale: 1:1250 & 1:200		
Drawing Number: PL 01		