


LONGITUDINAL CROSS SECTION/ELEVATION 1:100

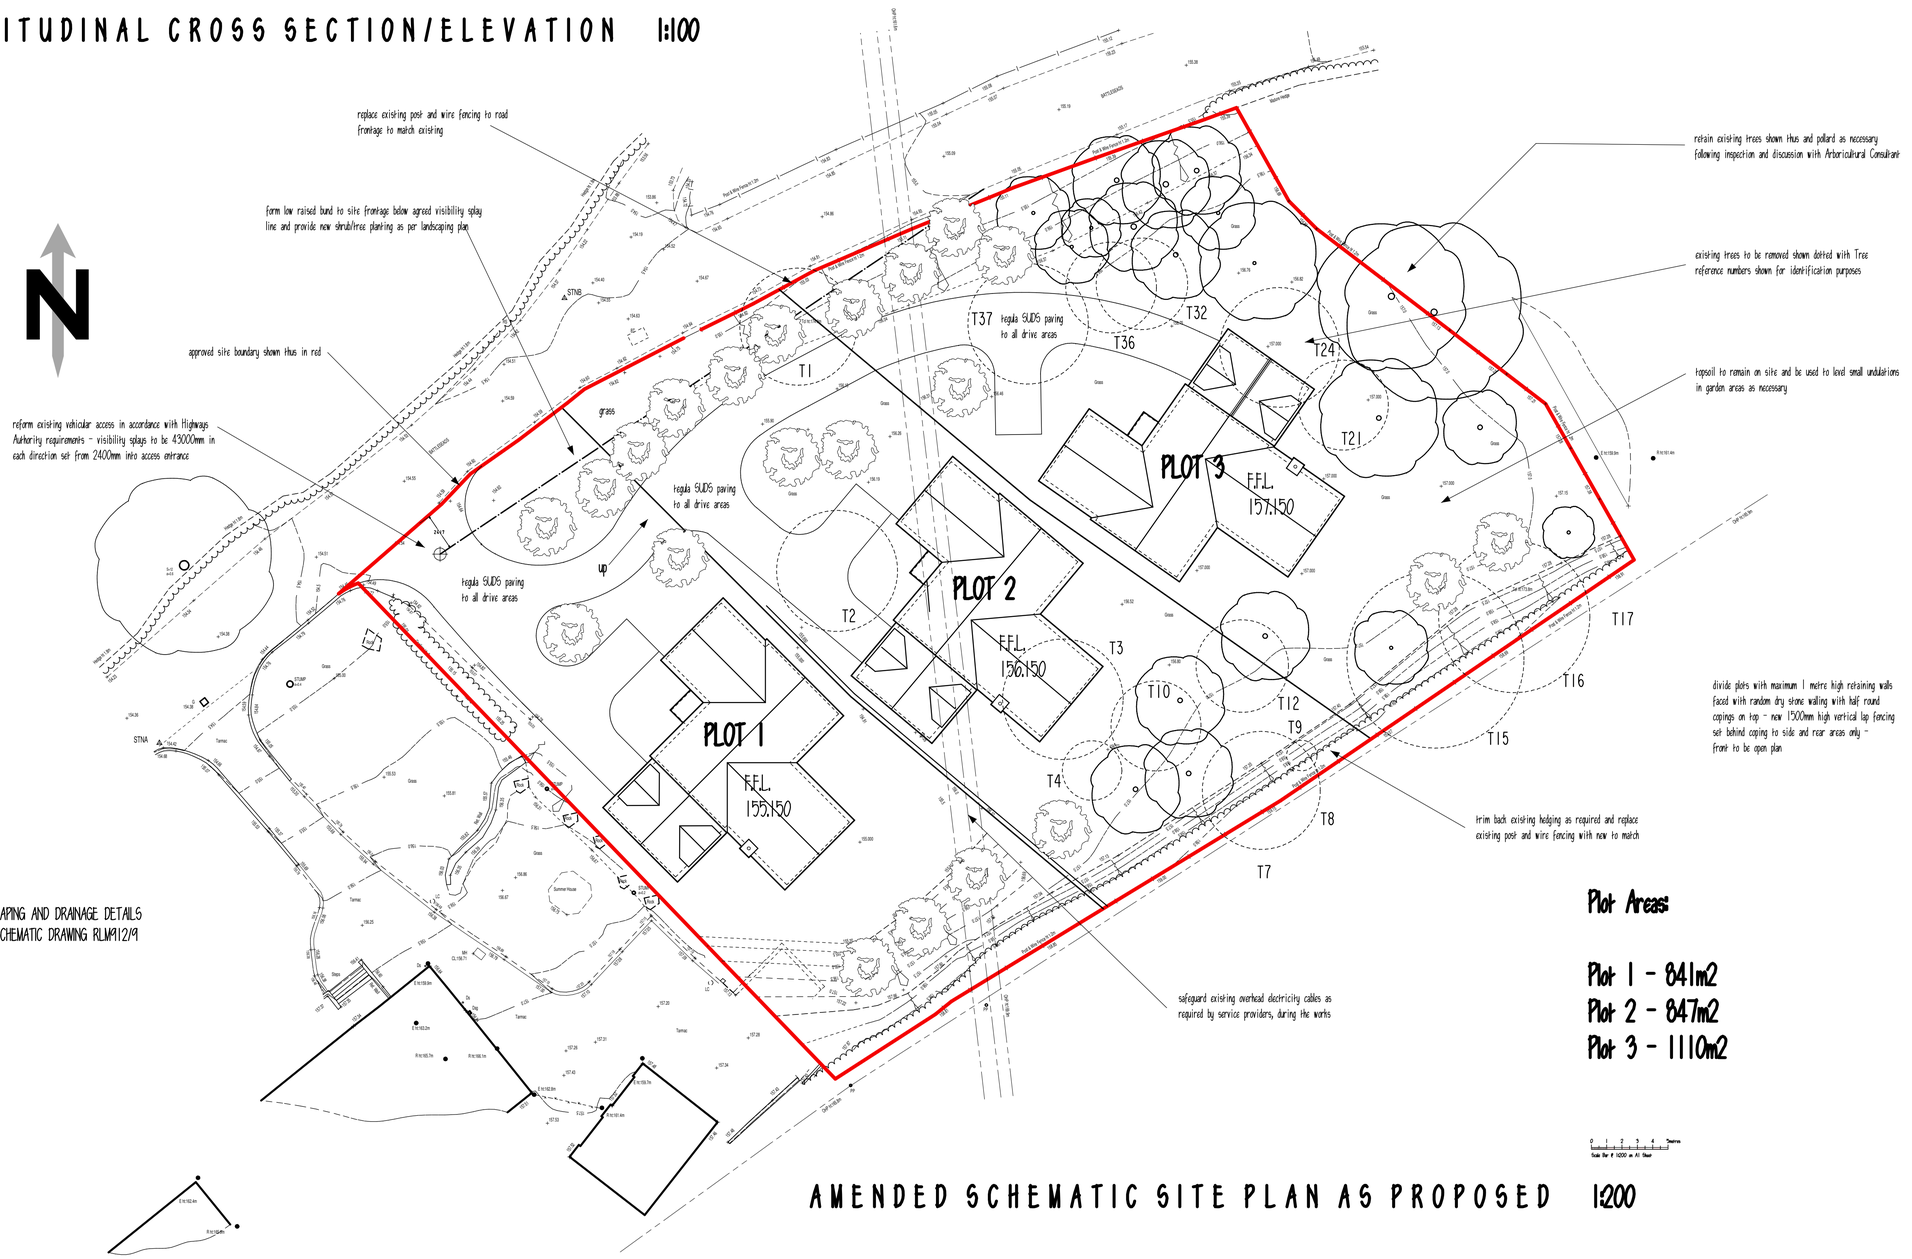

FOR LANDSCAPING AND DRAINAGE DETAILS REFER TO SCHEMATIC DRAWING RLM912/9

Plot Areas:

Plot 1 - 841m2
Plot 2 - 847m2
Plot 3 - 1110m2

AMENDED SCHEMATIC SITE PLAN AS PROPOSED 1:200

RICS
The mark of
property professionalism worldwide

Clients are advised to clarify dimensions with the author prior to setting out and not to scale from the drawing. This drawing is copyright and should not be reproduced without the written consent of RLM ASSOCIATES.

RLM ASSOCIATES

JOB: BATTLESTEADS SITE, ALTON.	
CLIENT: P.D. & S. SMART LTD.	
DRAWING: AMENDED SCHEMATIC PROPOSALS - AMENDED.	
DATE: March 2019.	SCALE: 1:200, 1:100.
DRWG No. RLM912/3.	REVISION: F.