
ROB*ert* L **FORD**

private architectural practitioner and rural development consultant

PARKSIDE PARK ROAD LEEK STAFFORDSHIRE ST13 8JT

robiford@btopenworld.com / 01538 398290 / 07969 68 68 86

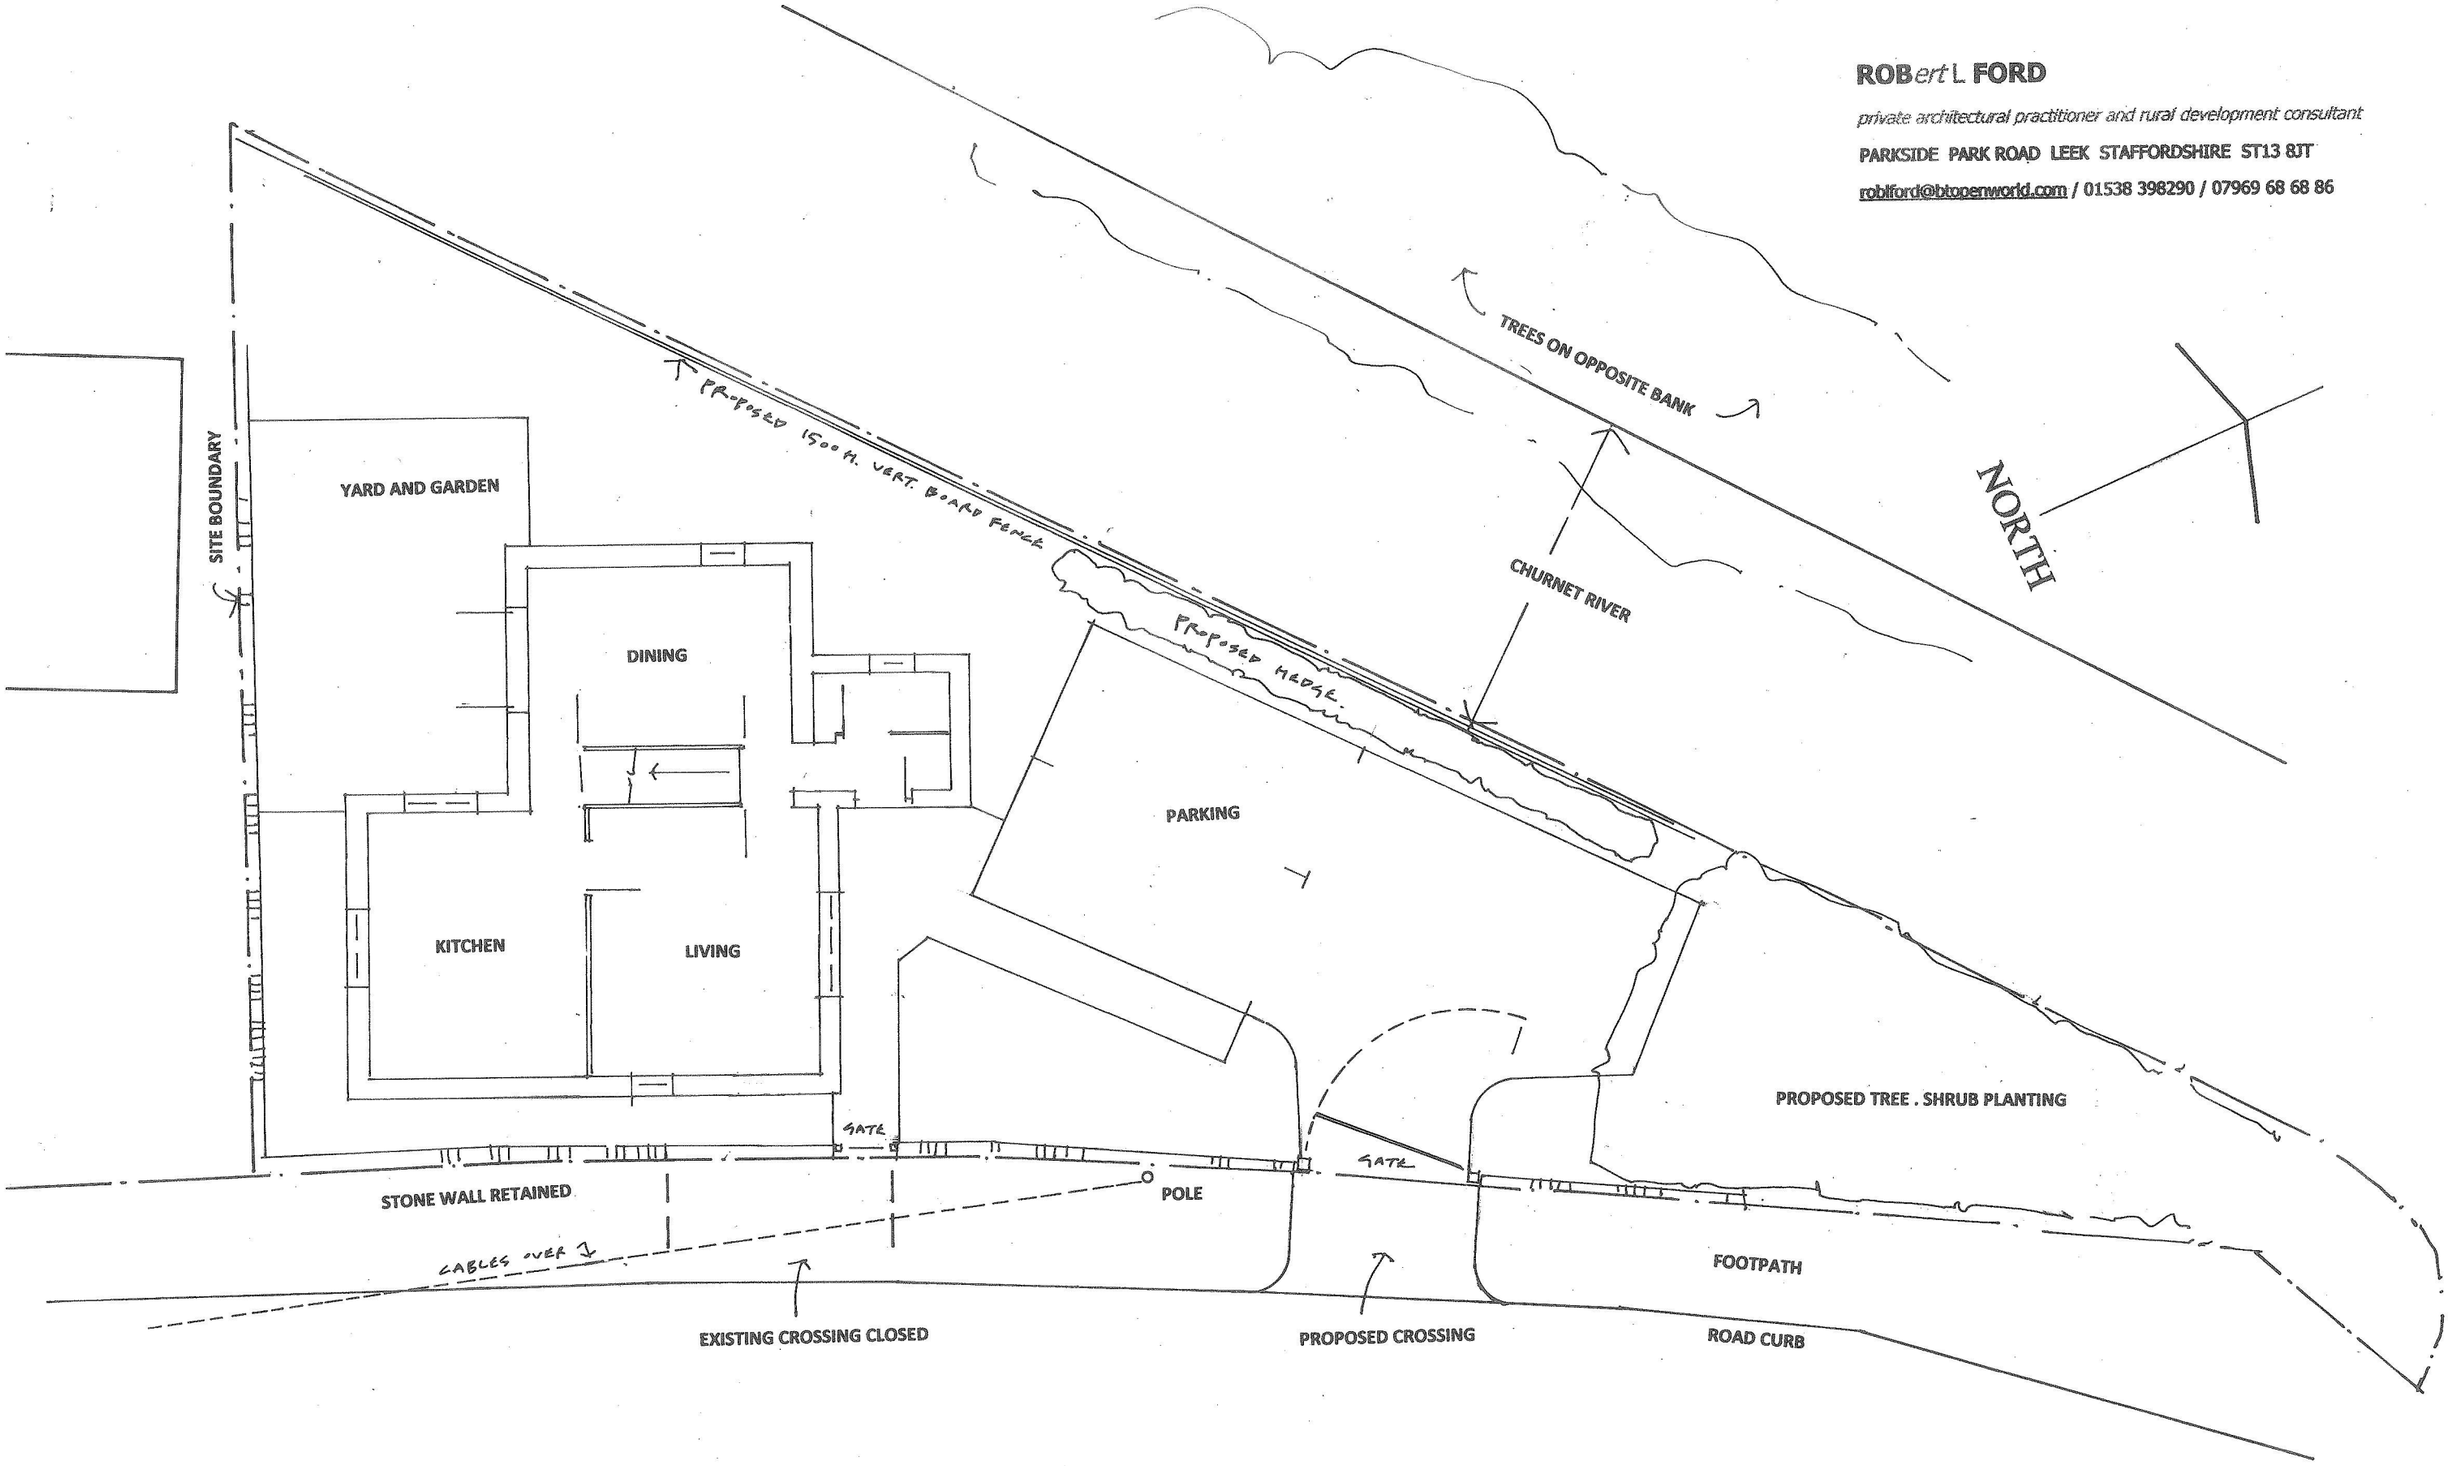

1 METRE X 5 METRES AT 1:100 SCALE

DRAWING NO. **LAL 02 SITE PLAN / GROUND FLOOR PLAN** 1:100 scale at A3

PROPOSED ERECTION OF A DETACHED DWELLING HOUSE ON LAND TO THE WEST SIDE OF **ABBEY GREEN ROAD** LEEK STAFFORDSHIRE ST13 8JX

03 2019