

rear elevation

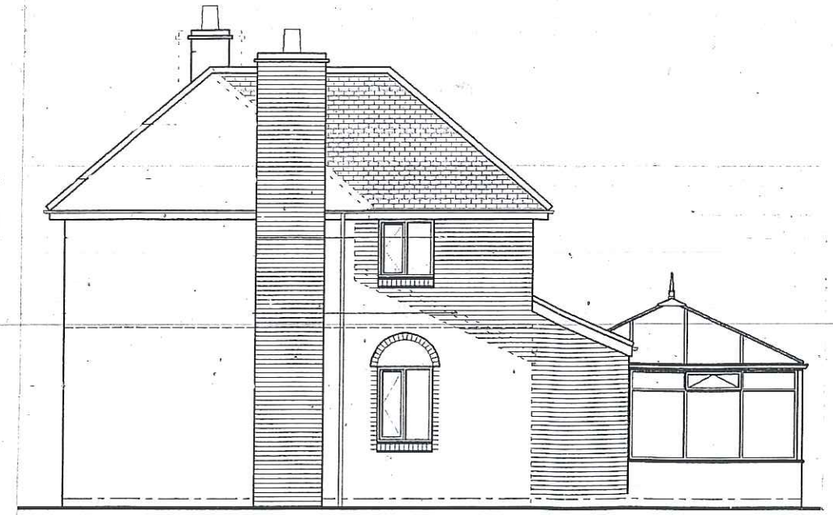

side elevation

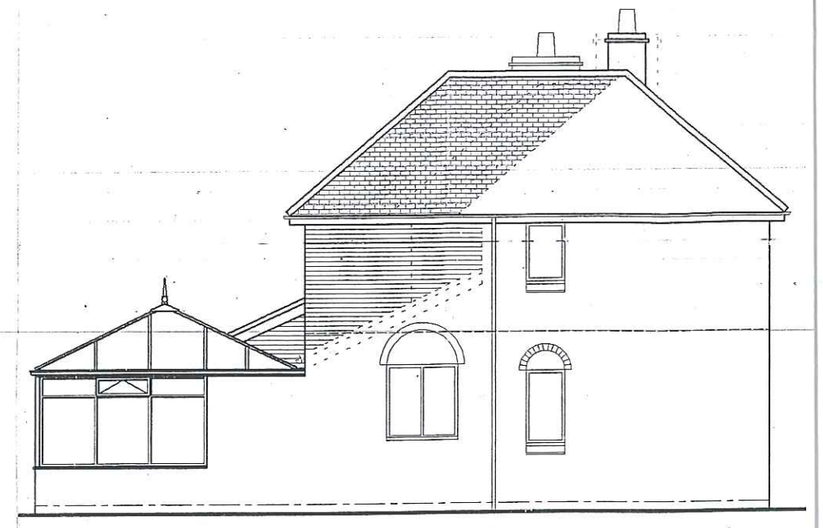

side elevation

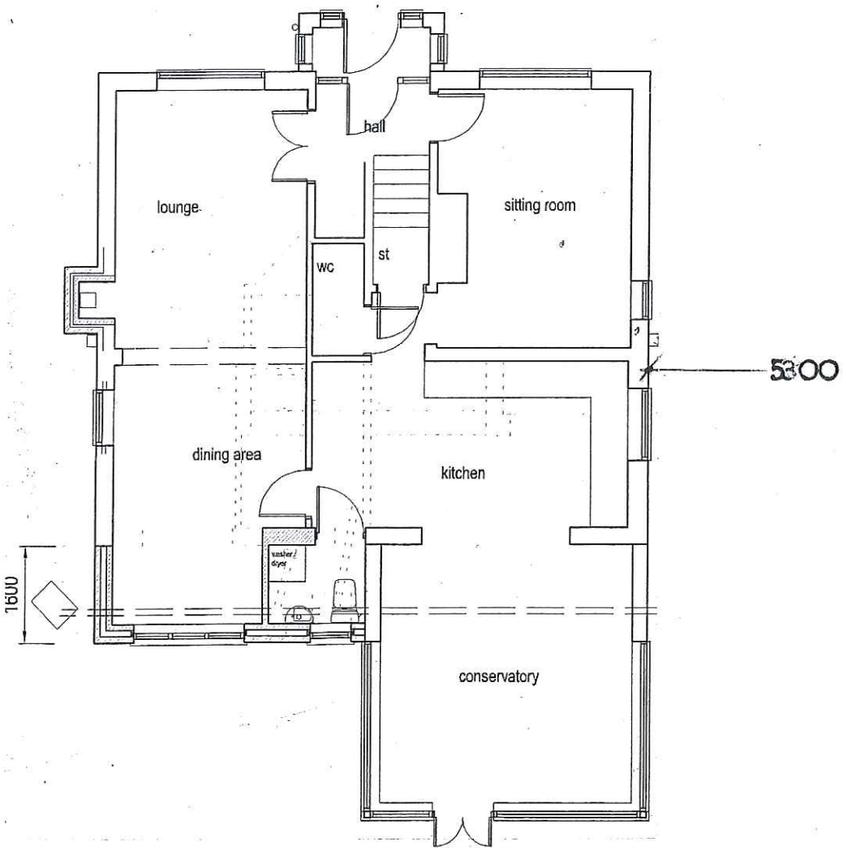

ground floor plan

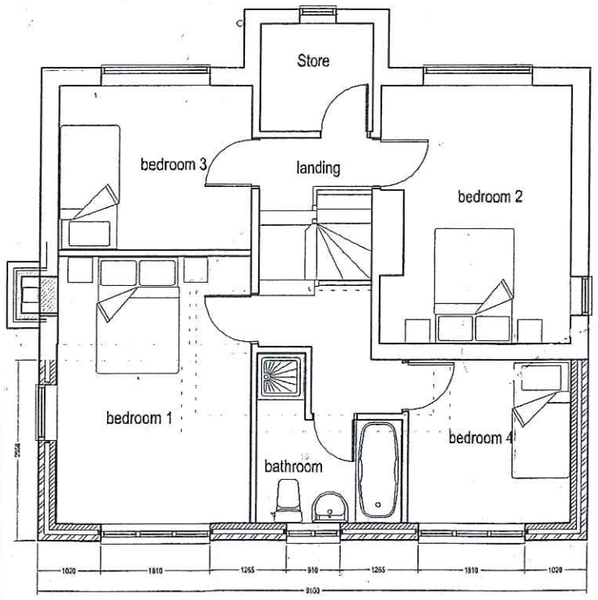

first floor plan



front elevation

EXISTING CONDITIONS

Description PROPOSED ALTERATIONS TO EX. CONSERVATORY & CONSTRUCTION OF NEW EXTENSION TO REAR-SIDE OF EX. DETACHED HOUSE No. 203 UTTOXETER RD. BLYTHE BRIDGE. ST11 9HQ Date 1.19

SHEET no: 1

Scale 1:100