

Front Elevation to Uttoxeter Road

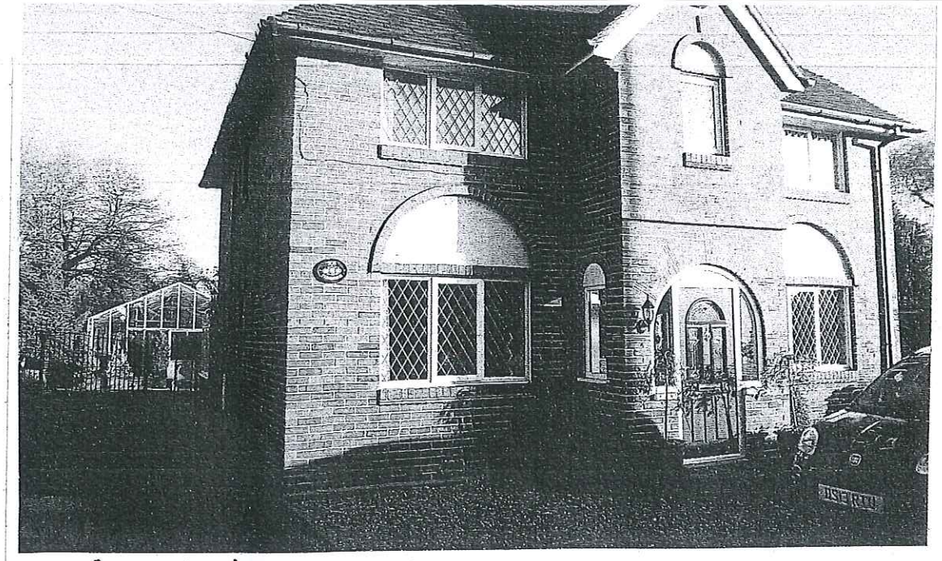

front view as existing

CONSTRUCTIONAL NOTES:

Drawings to be read in conjunction with attached General Building Regulation Notes: Issue #1 Amended 2010.

Foundations, Structural Steelwork, Suspended Floors & Roof Construction to Specialists Design & Spec.

All work to comply with Planning Conditions, Building Regulations & CDM requirements.
All dimensions & site conditions to be checked Prior to commencement of Building Works,



Rear elevation



rear view as existing

materials to match existing

PROPOSED CONDITIONS

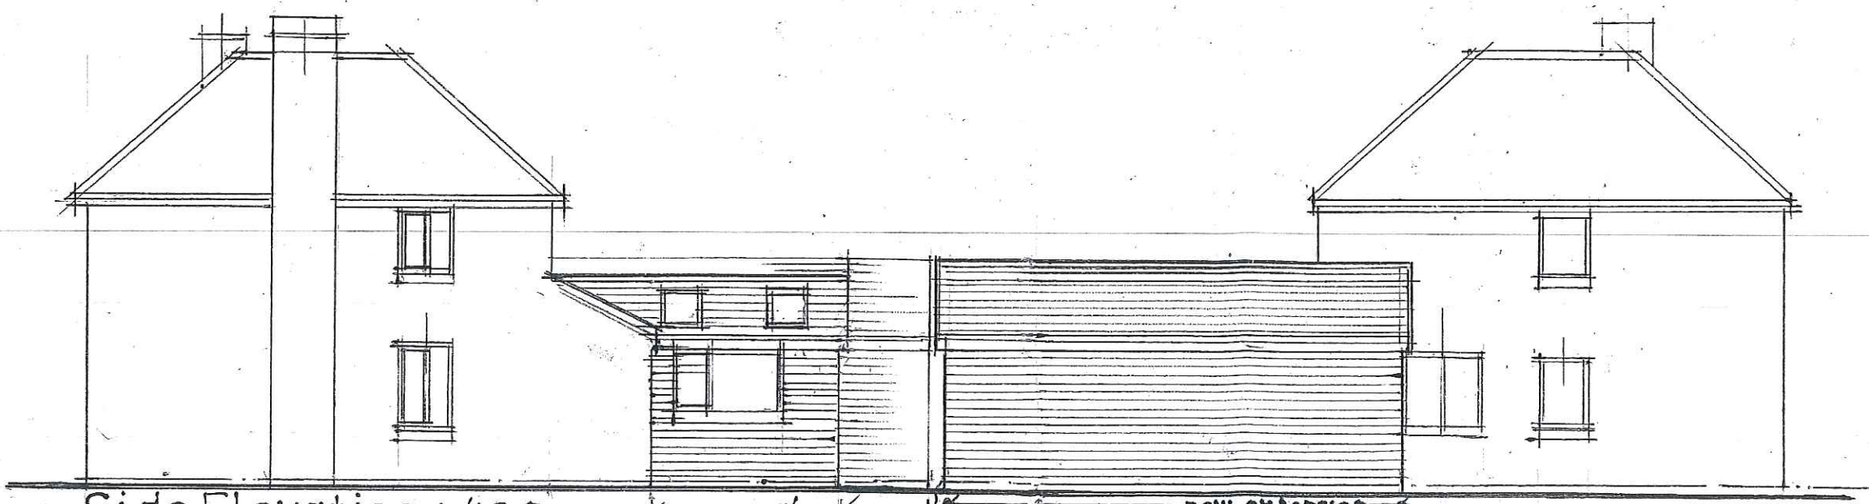

Side Elevation 1/100

Side Elevation to No

Description PROPOSED ALTERATIONS TO EX. CONSERVATORY & CONSTRUCTION OF NEW EXTENSION TO REAR-SIDE OF EX. DETACHED HOUSE No. 203 UTTOXETER RD. BLYTHE BRIDGE. ST11 9HQ Date 1.19	
Am2. SHEET no:	3