This drawing is copyright and should not be reproduced without permission.
The contractor is responsible for checking dimensions and levels and drainage inverts prior to commencing works - any discrepancy to be verified before proceeding. figured dimensions only to be worked to: All work to be carried out in accordance with the current Building Regulations, British Standards/Codes of practice and statutory authority bye -laws and recommendations.

Revision	Comments	Date

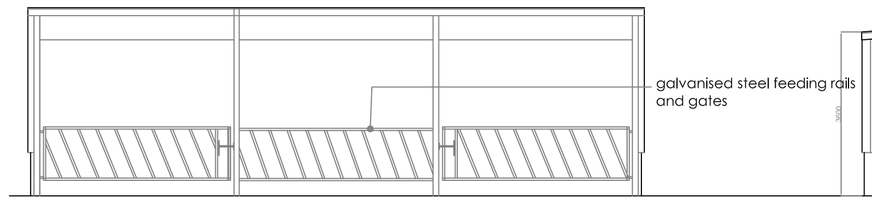

front elevation

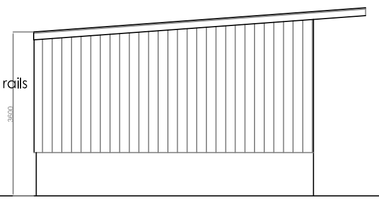

side elevation

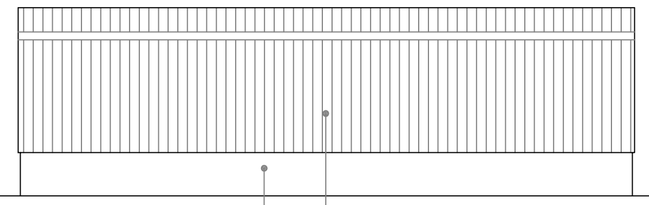

rear elevation

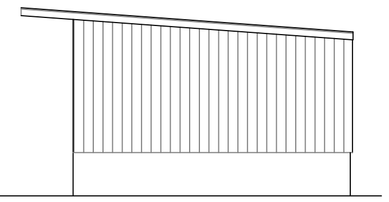

side elevation

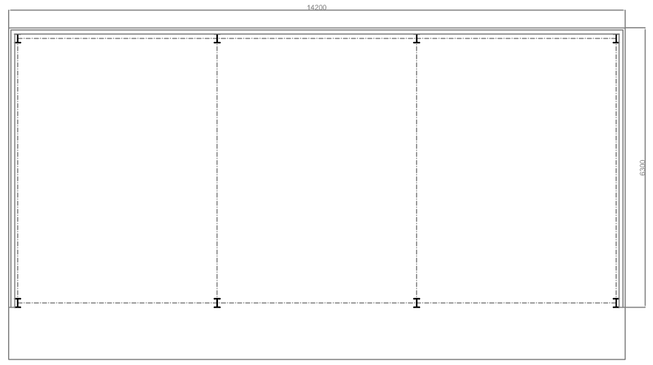

ground floor plan
Building B

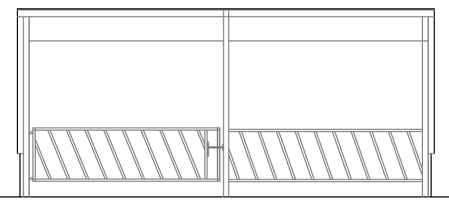

front elevation

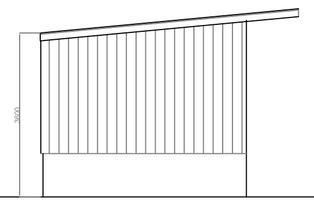

side elevation

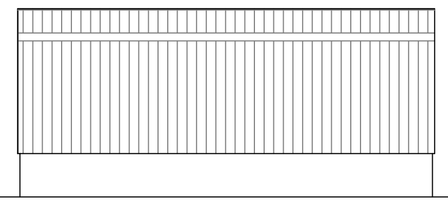

rear elevation

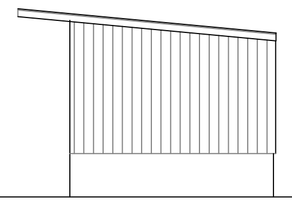

side elevation

ground floor plan
Building A

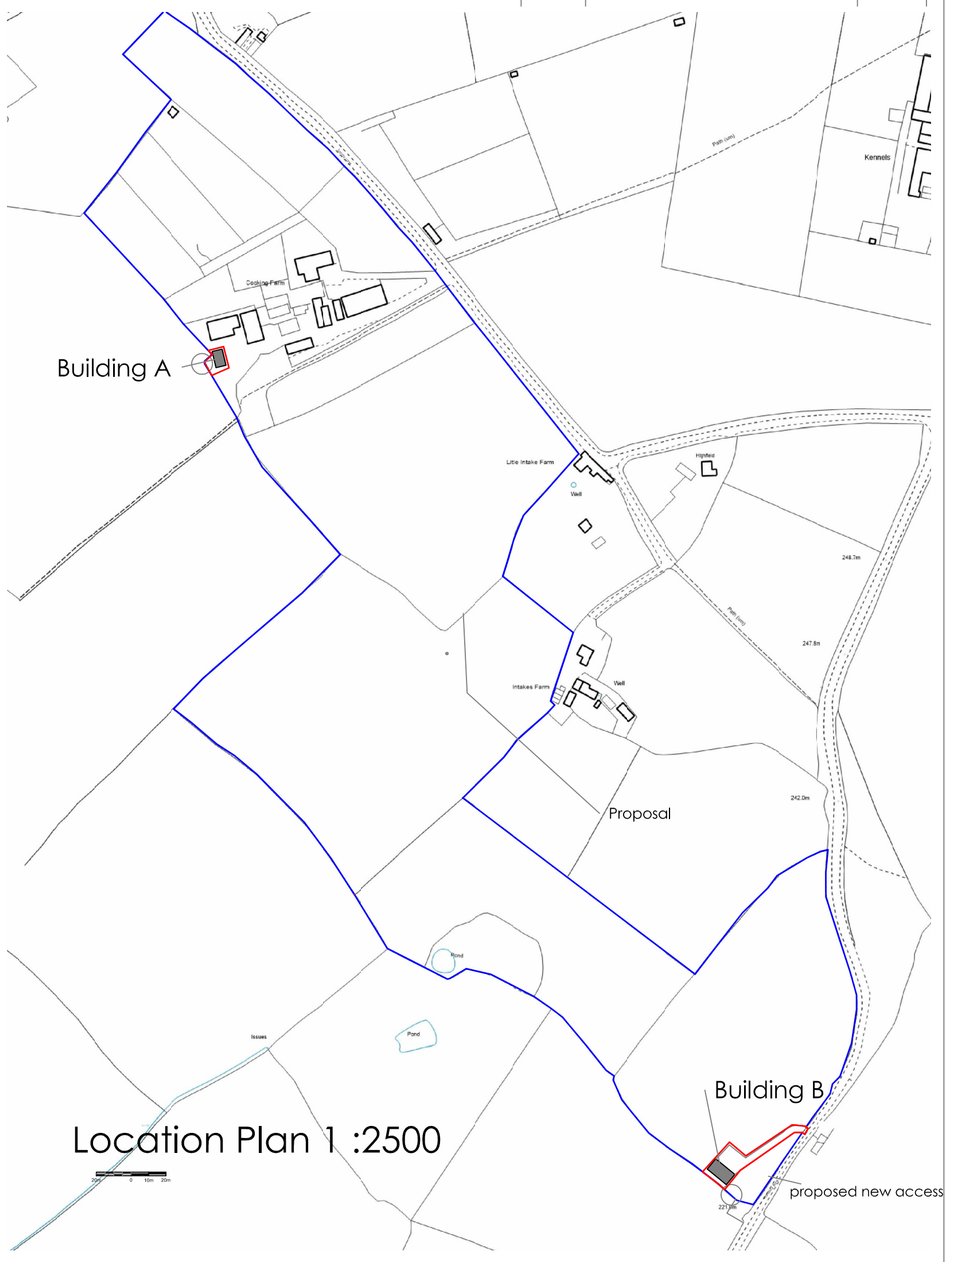

Location Plan 1 :2500

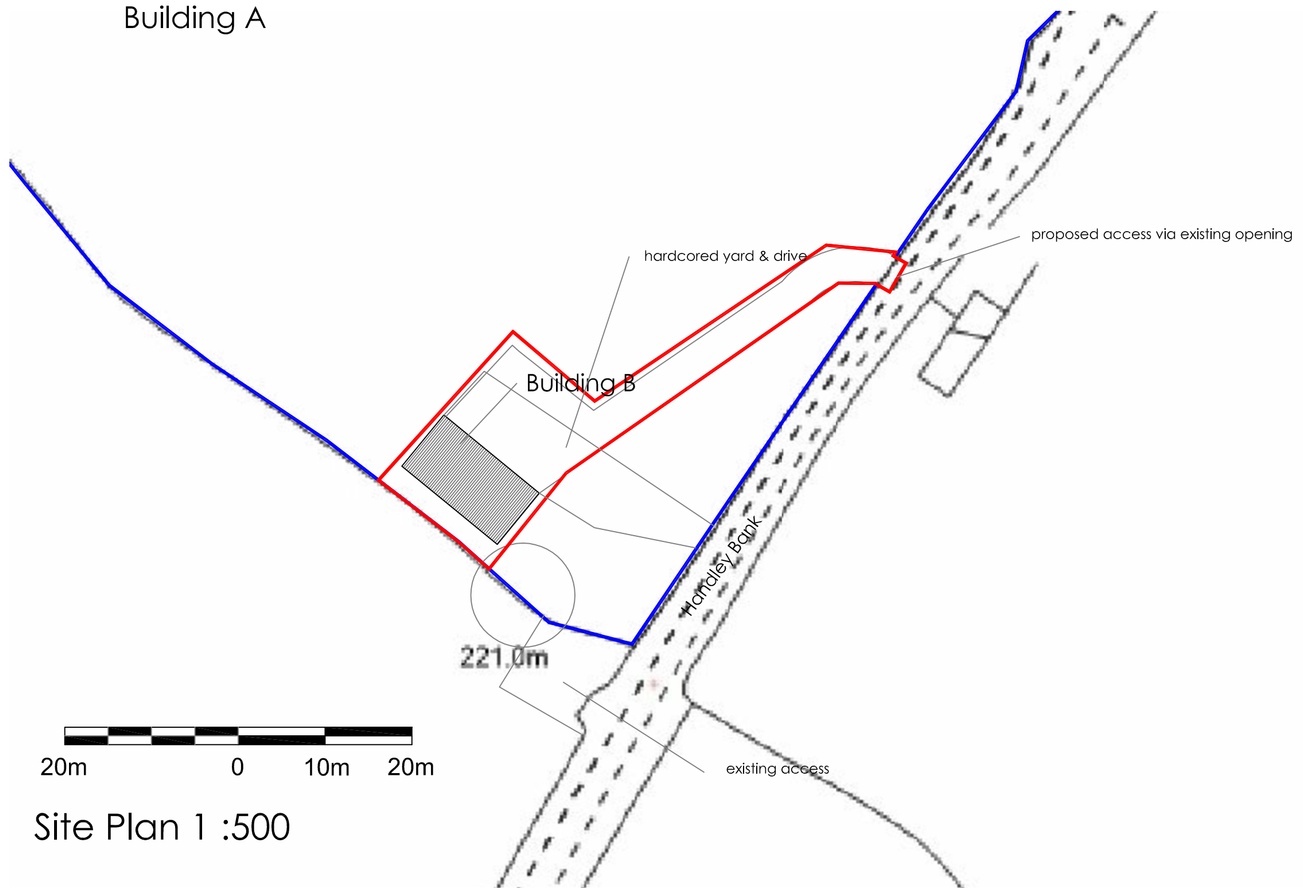

Site Plan 1 :500

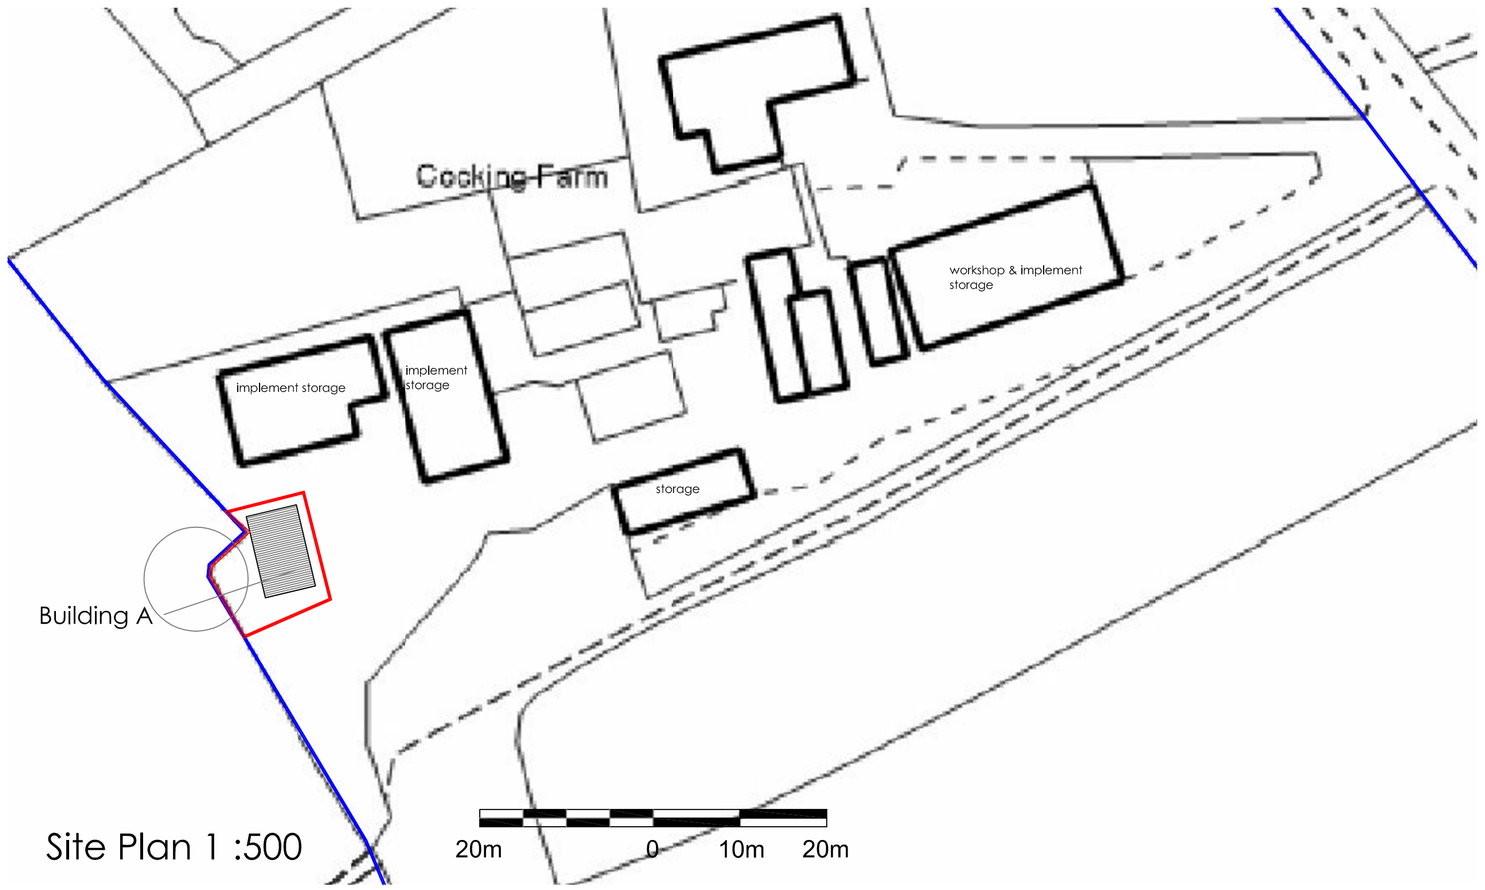

Site Plan 1 :500

Robert Berry MCIAT
Architectural services
10 Truro Close, Congleton, Cheshire, CW12 3BD
t : 01260 279098 m : 07790 179093 e: robert.berry10@yahoo.co.uk

Client
Mr Parrish

Project
Proposed cattle shelter buildings at Cockings Farm, Sandy Lane, Caverswall. ST11 9DX

Title
Scheme layout plan

Scale @A1 1:100
Date Jan 2018
Drg no 1824/02 Rev