GROUND FLOOR PLAN - EXISTING

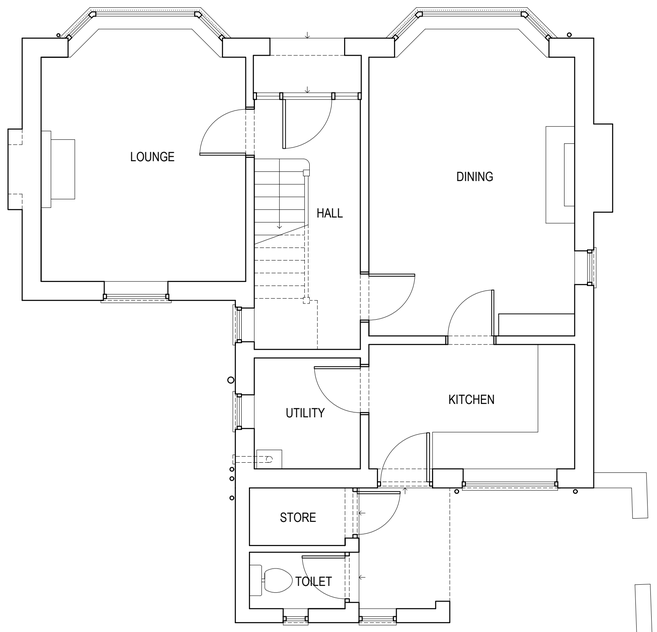

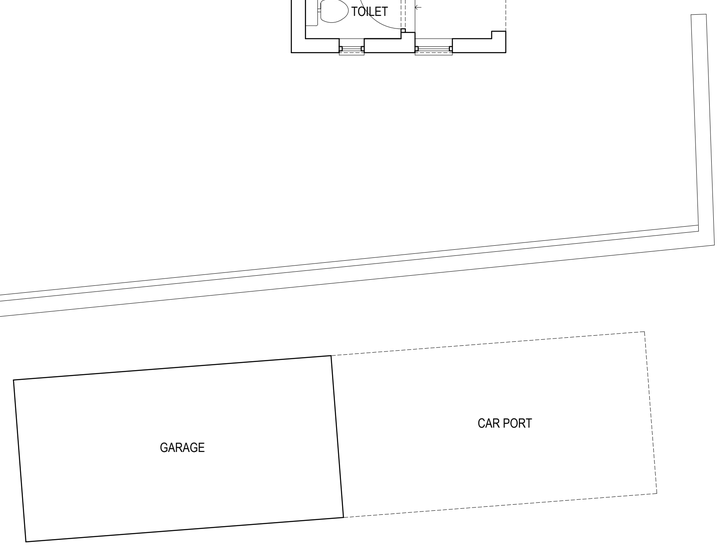

FIRST FLOOR PLAN - EXISTING

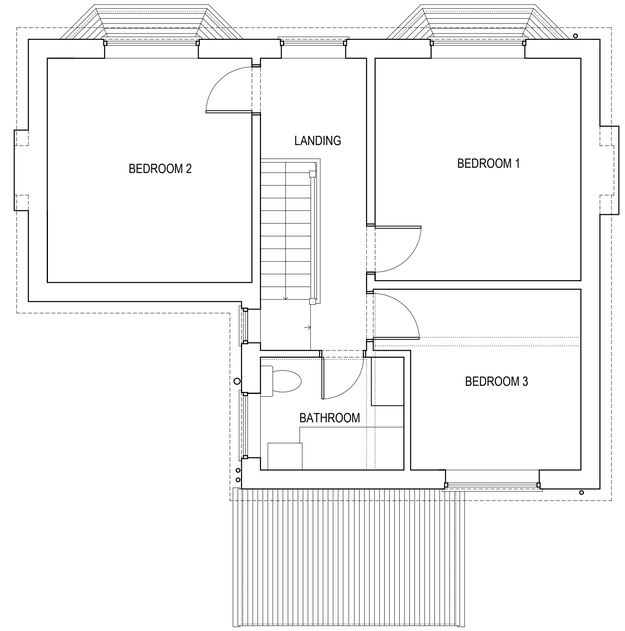

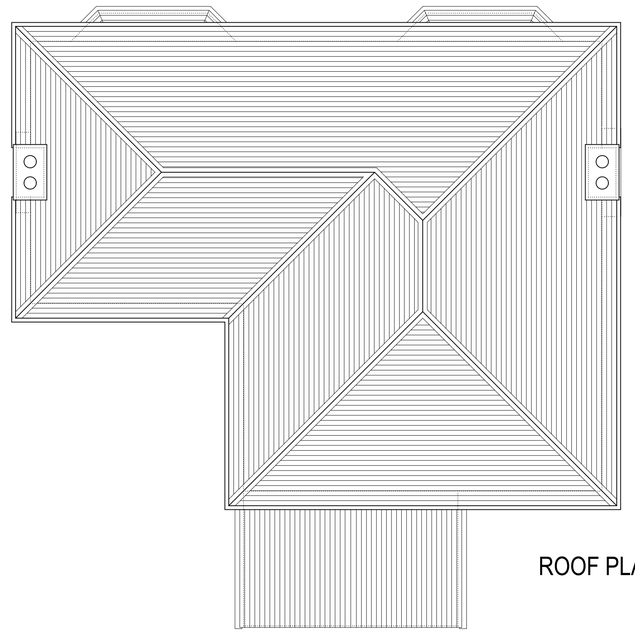

ROOF PLAN - EXISTING

N

SCALE
0 1m 5m

©COPYRIGHT DAVID BAILEY ARCHITECT LTD

NOTES:
THE BUILDER / CONTRACTOR MUST CHECK DIMENSIONS AND DETAILS ON SITE PRIOR TO ORDERING MATERIALS, FABRICATING ANY COMPONENTS, ETC. AND SHOULD NOT RELY ON SCALING OFF DRAWINGS.

REV.	DESCRIPTION	DATE	INT.

DAVID BAILEY ARCHITECT LTD
Gillow Fold Farm, 26 Mow Lane, Gillow Heath,
Biddulph, Staffordshire, ST8 6QQ
Tel: 01782 516355 E-mail: davidbailey.architect@btinternet.com

PROJECT: 38 LEEK ROAD, CHEADLE, STAFFORDSHIRE, ST10 1JF - EXTENSIONS & ALTERATIONS

SCALE: 1:50 @A1

TITLE: PLANS AND ELEVATIONS - EXISTING

DATE: DEC 2018

JOB NUMBER: 00769

DRAWN BY: DB

DRAWING NUMBER: 00769-001