

FRONT (WEST) ELEVATION - EXISTING

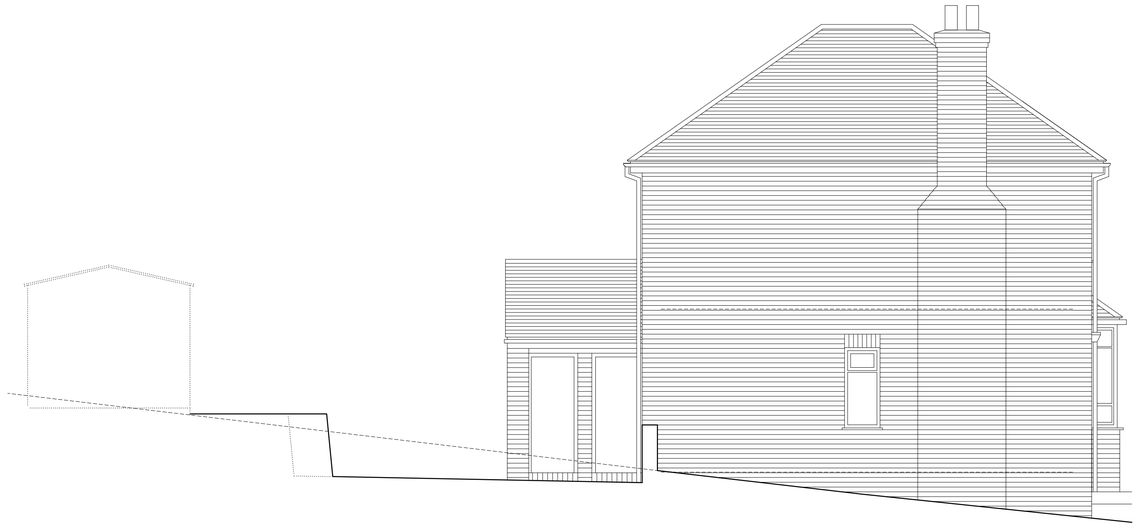

SIDE (SOUTH) ELEVATION / SITE SECTION - EXISTING



REAR (EAST) ELEVATION - EXISTING



SIDE (NORTH) ELEVATION - EXISTING

SCALE
0 1m 5m

©COPYRIGHT DAVID BAILEY ARCHITECT LTD

NOTES:
THE BUILDER / CONTRACTOR MUST CHECK DIMENSIONS AND DETAILS ON SITE PRIOR TO ORDERING MATERIALS, FABRICATING ANY COMPONENTS, ETC. AND SHOULD NOT RELY ON SCALING OFF DRAWINGS.

REV.	DESCRIPTION	DATE	INT.

DAVID BAILEY ARCHITECT LTD
Gillow Fold Farm, 26 Mow Lane, Gillow Heath,
Biddulph, Staffordshire, ST8 6QQ
Tel: 01782 516355 E-mail: davidbailey.architect@btinternet.com

PROJECT: 38 LEEK ROAD, CHEADLE, STAFFORDSHIRE, ST10 1JF - EXTENSIONS & ALTERATIONS

SCALE: 1:50 @A1

DATE: DEC 2018

DRAWN BY: DB

TITLE: PLANS AND ELEVATIONS - EXISTING

JOB NUMBER: 00769

DRAWING NUMBER: 00769-002