SCALE
0 1m 5m

GROUND FLOOR PLAN - PROPOSED

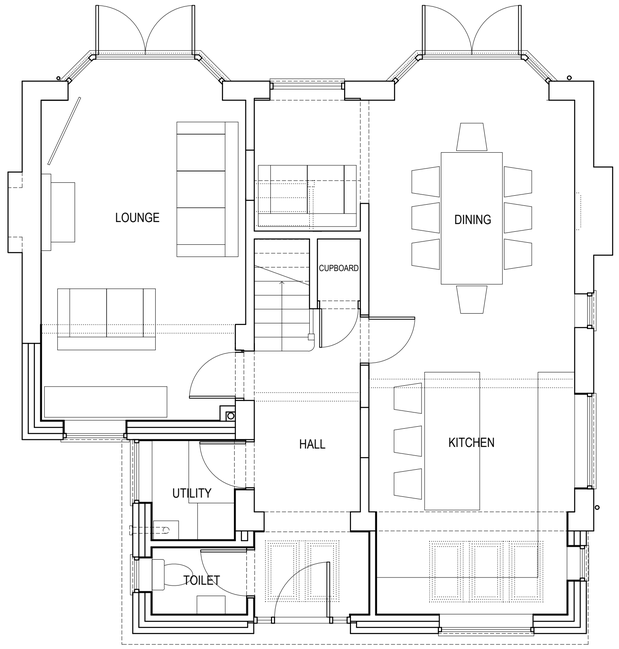

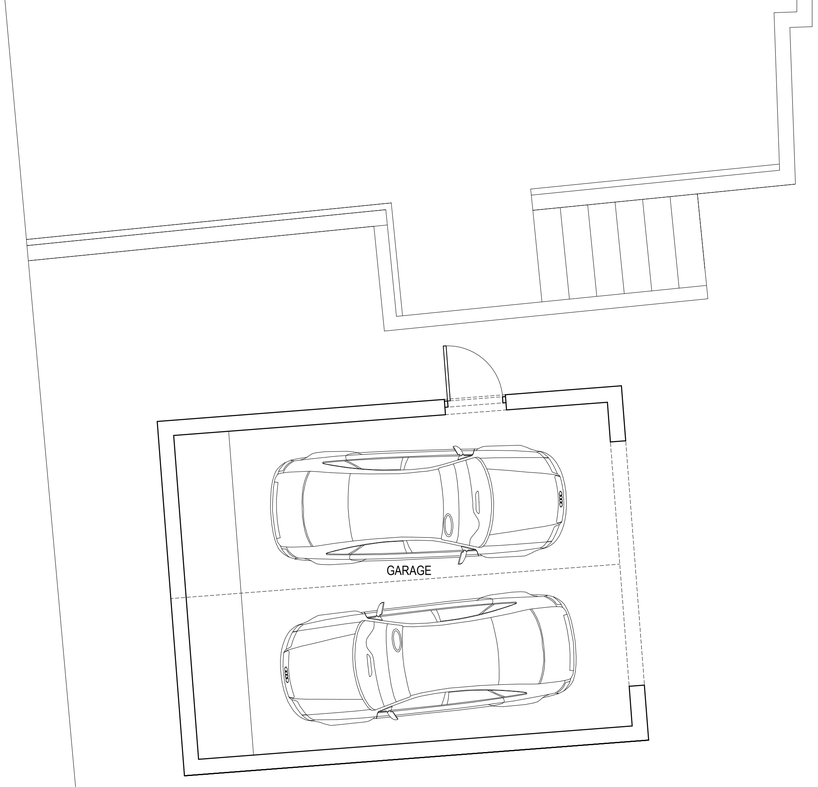

FIRST FLOOR PLAN - PROPOSED

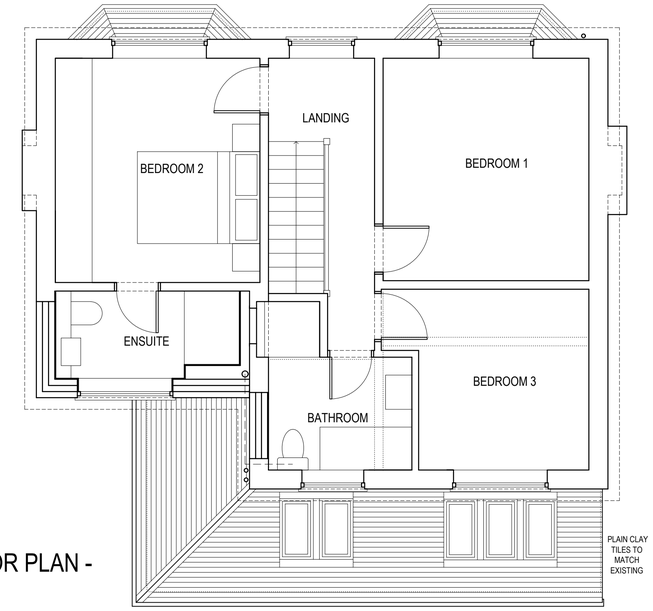

ROOF PLAN - PROPOSED

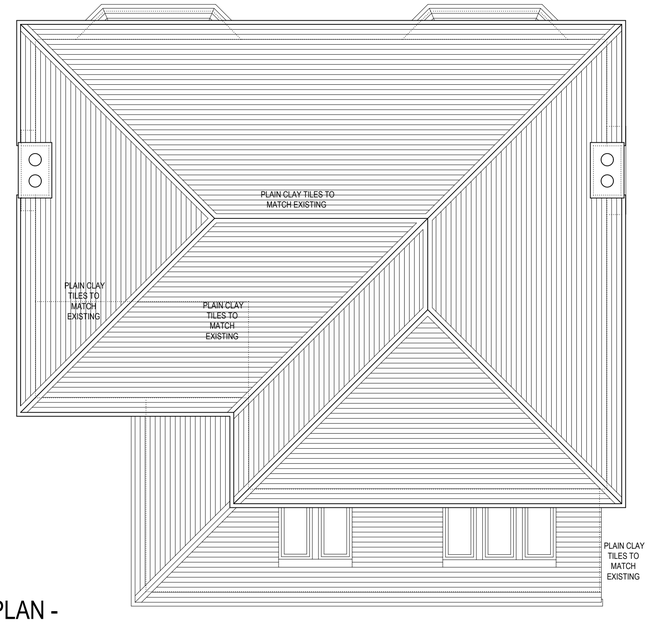

SCALE
0 1m 5m

©COPYRIGHT DAVID BAILEY ARCHITECT LTD

NOTES:
THE BUILDER / CONTRACTOR MUST CHECK DIMENSIONS AND DETAILS ON SITE PRIOR TO ORDERING MATERIALS, FABRICATING ANY COMPONENTS, ETC. AND SHOULD NOT RELY ON SCALING OFF DRAWINGS.

REV.	DESCRIPTION	DATE	INT.

DAVID BAILEY ARCHITECT LTD
Gillow Fold Farm, 26 Mow Lane, Gillow Heath,
Biddulph, Staffordshire, ST8 6QQ
Tel: 01782 516355 E-mail: davidbailey.architect@btinternet.com

PROJECT: 38 LEEK ROAD, CHEADLE, STAFFORDSHIRE, ST10 1JF - EXTENSIONS & ALTERATIONS

SCALE: 1:50 @A1

TITLE: PLANS - PROPOSED

DATE: MAR 2019

JOB NUMBER: 00769

DRAWN BY: DB

DRAWING NUMBER: 00769-005