



FRONT (WEST) ELEVATION - PROPOSED

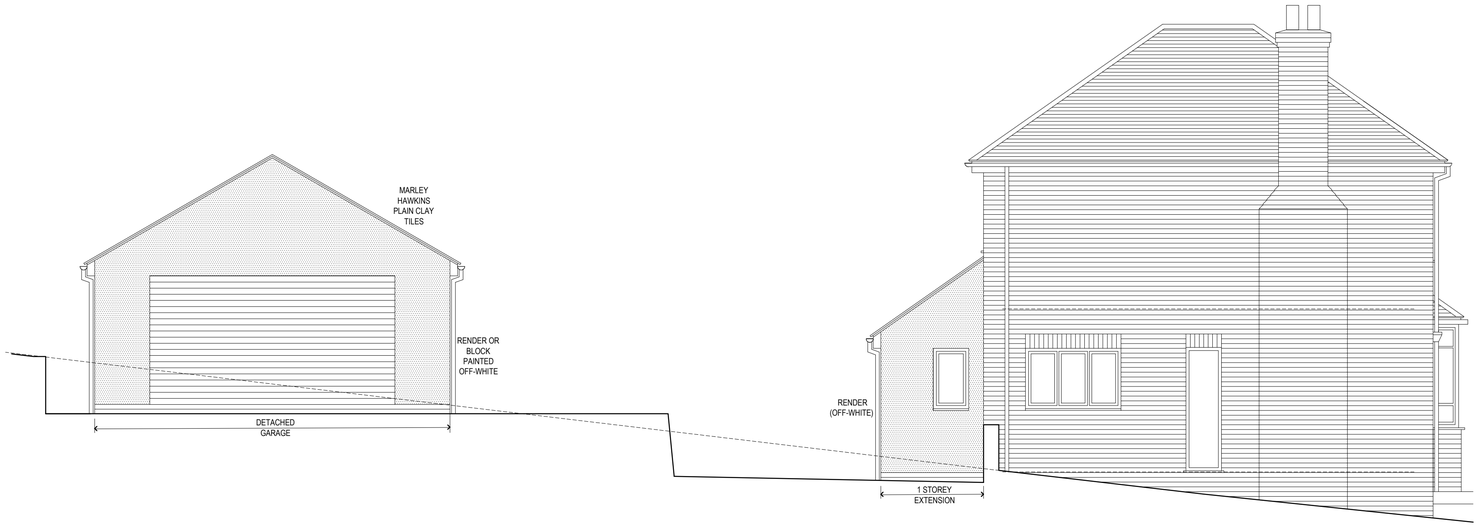


SIDE (SOUTH) ELEVATION / SITE SECTION - PROPOSED




REAR (EAST) ELEVATION - PROPOSED

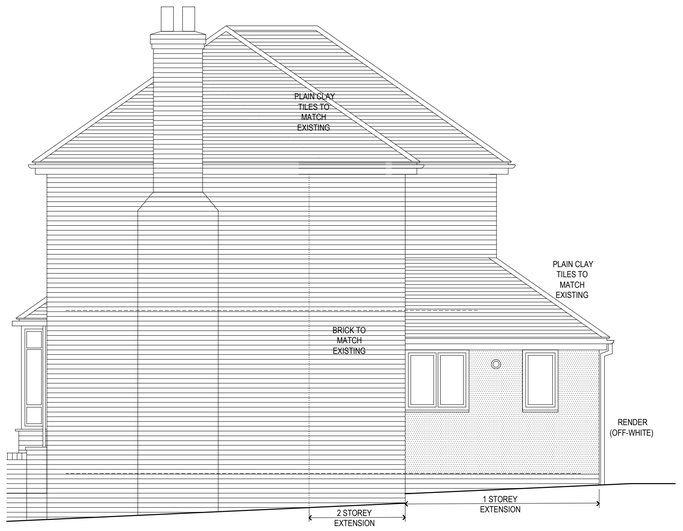


SIDE (NORTH) ELEVATION - PROPOSED

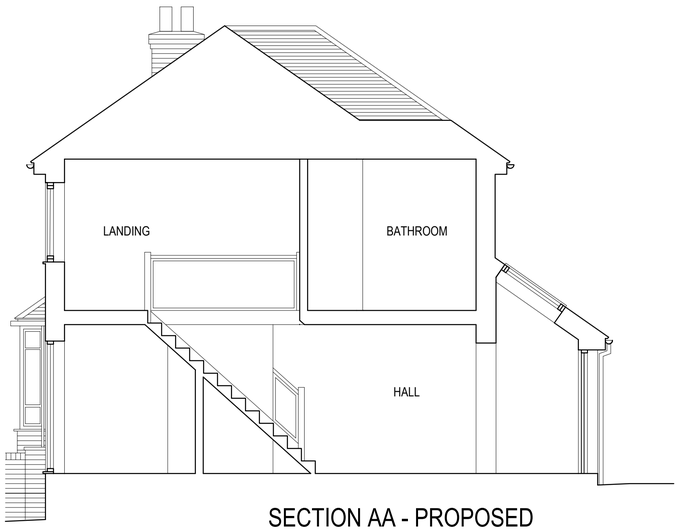


SECTION AA - PROPOSED

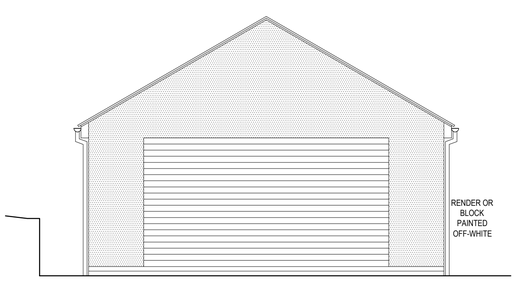


GARAGE SOUTH ELEVATION / SITE SECTION - PROPOSED

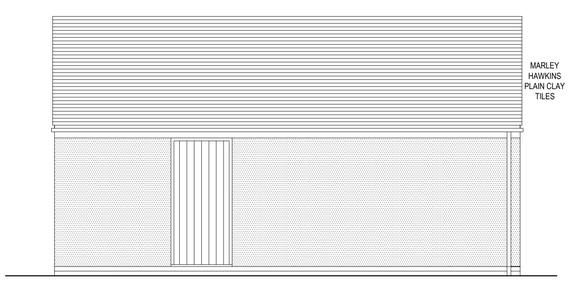

GARAGE EAST ELEVATION - PROPOSED

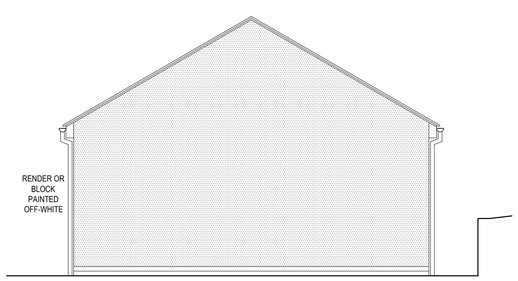

GARAGE NORTH ELEVATION / SITE SECTION - PROPOSED

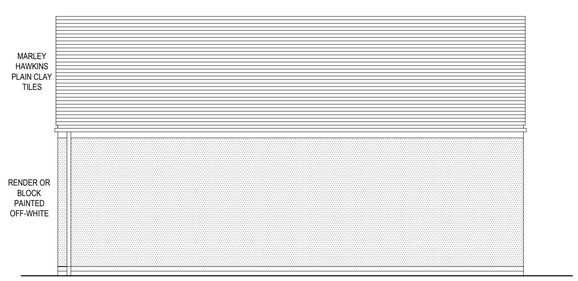

GARAGE WEST ELEVATION - PROPOSED

SCALE
0 1m 5m

©COPYRIGHT DAVID BAILEY ARCHITECT LTD

NOTES:
THE BUILDER / CONTRACTOR MUST CHECK DIMENSIONS AND DETAILS ON SITE PRIOR TO ORDERING MATERIALS, FABRICATING ANY COMPONENTS, ETC. AND SHOULD NOT RELY ON SCALING OFF DRAWINGS.

REV.	DESCRIPTION	DATE	INT.

DAVID BAILEY ARCHITECT LTD
Gillow Fold Farm, 26 Mow Lane, Gillow Heath,
Biddulph, Staffordshire, ST8 6QQ
Tel: 01782 516355 E-mail: davidbailey.architect@btinternet.com

PROJECT: 38 LEEK ROAD, CHEADLE, STAFFORDSHIRE, ST10 1JF - EXTENSIONS & ALTERATIONS

SCALE: 1:50 @A1
DATE: MAR 2019
DRAWN BY: DB

TITLE: ELEVATIONS AND SECTION - PROPOSED
JOB NUMBER: 00769
DRAWING NUMBER: 00769-006