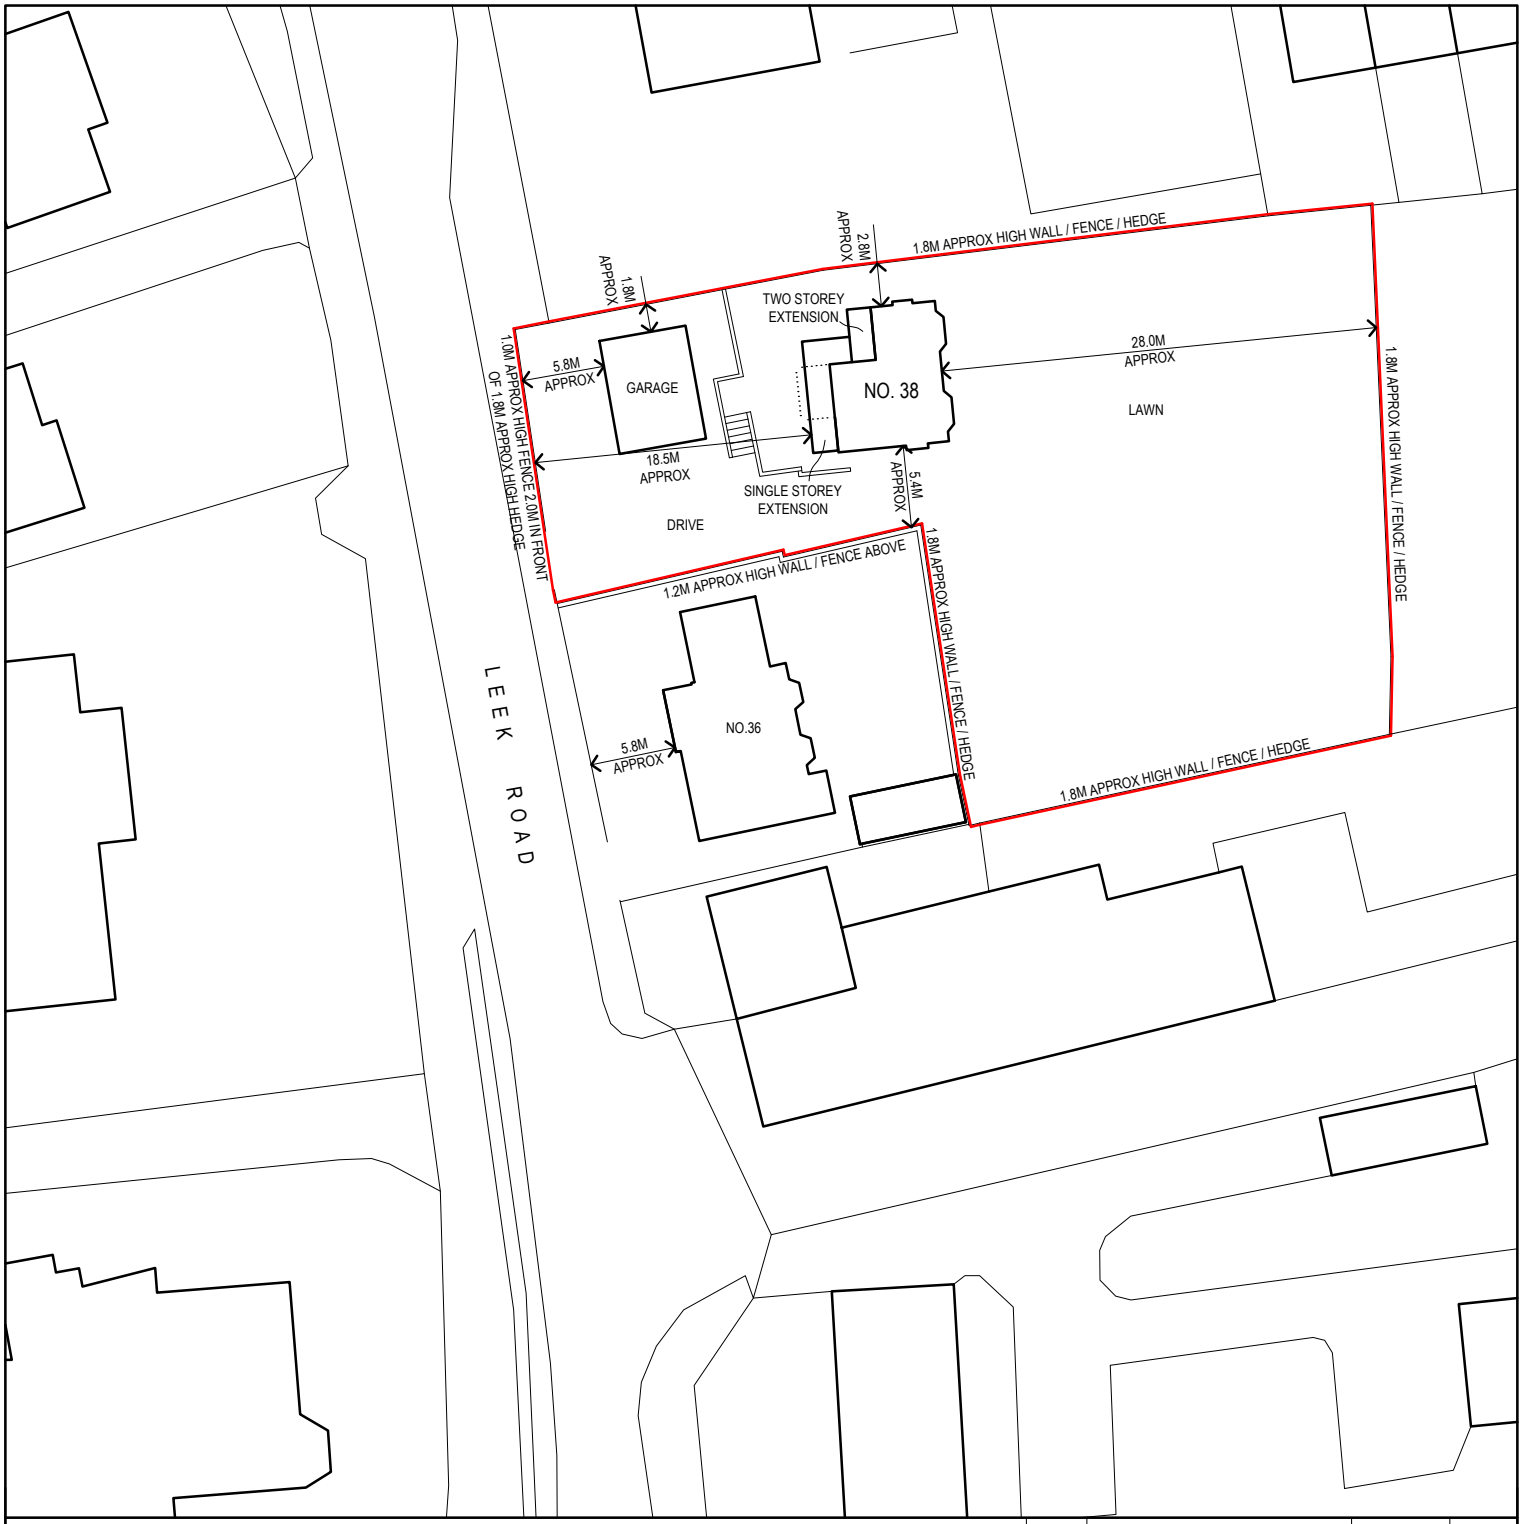


NOTES:

REV.	DESCRIPTION	DATE	INT.

DAVID BAILEY ARCHITECT LIMITED
Gillow Fold Farm, 26 Mow Lane, Gillow Heath,
Biddulph, Staffordshire, ST8 6QQ
Tel: 01782 516355 Fax: 01782 516355
E-mail: davidbailey.architect@btinternet.com

SCALE: 1:500 @A4

TITLE: SITE PLAN / BLOCK PLAN - PROPOSED

PROJECT: 38 LEEK ROAD, CHEADLE, STAFFORDSHIRE, ST10 1JF - EXTENSION AND GARAGE

DATE: FEB 2019

JOB NUMBER: 00769

DRAWN BY: DB

DRAWING NUMBER: 00769-008