


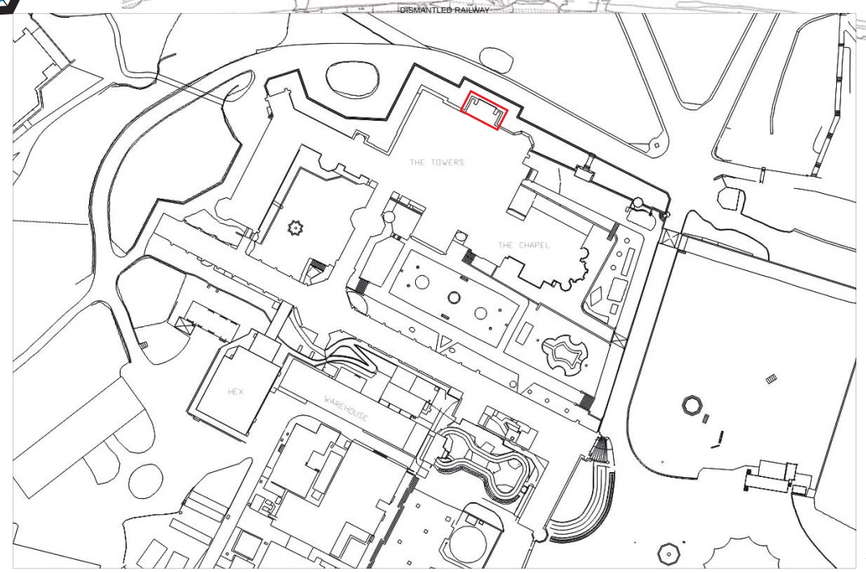

INSERT
SCALE 1:1250

KEY

Boundary of application

Adjoining land in applicant's control

Nathaniel Lichfield and Partners

Project	Alton Towers
Title	**Banqueting Hall Window, Site Location Plan**
Client	Alton Towers
Date	August 2010
Scale	NTS
Drawn by	FP
Drg. No	CL3224/034

N

IL3224/034

Based upon Ordnance Survey mapping with the permission of Her Majesty's Stationery Office. © Crown Copyright reserved. Licence number AL50684A