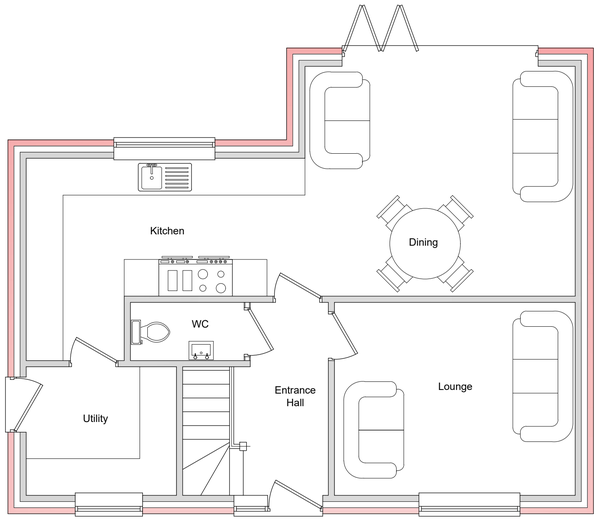

Proposed Ground Floor Plan

Scale 1 : 50

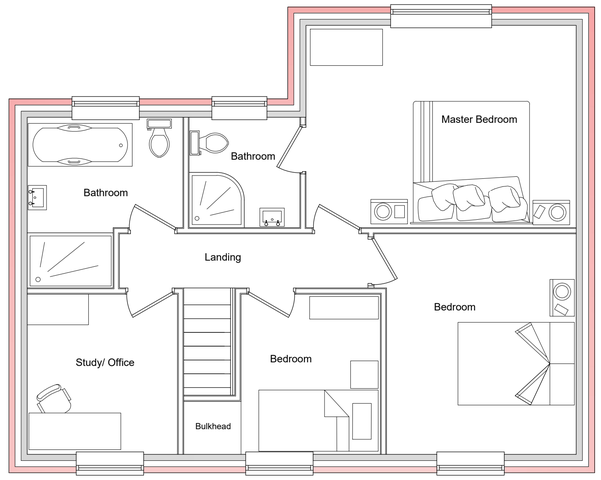

Proposed First Floor Plan

Scale 1 : 50

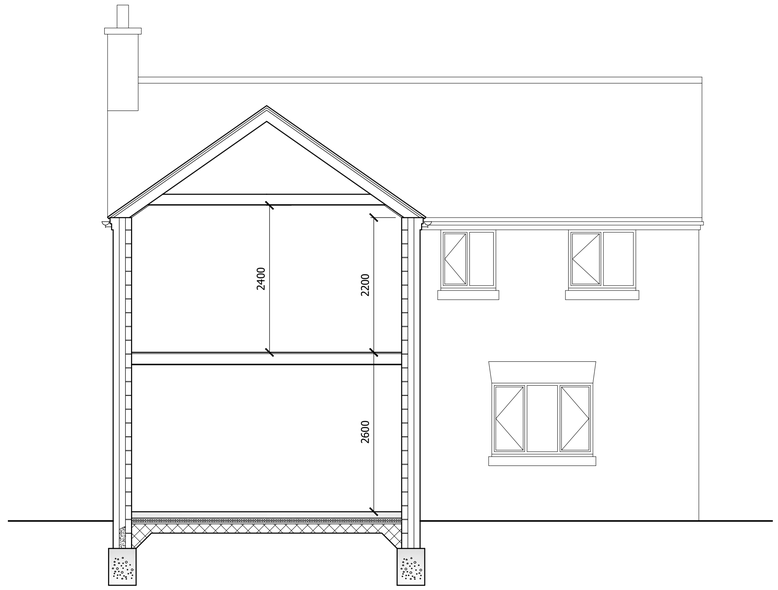

Cross Section

Scale 1 : 50



Proposed South Elevation

Scale 1 : 100

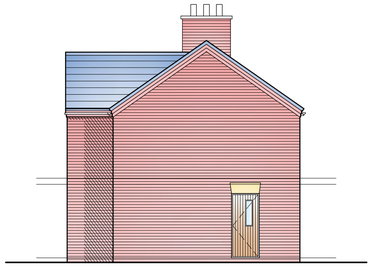

Proposed West Elevation

Scale 1 : 100



Proposed North Elevation

Scale 1 : 100

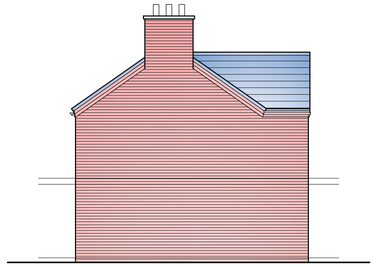

Proposed East Elevation

Scale 1 : 100

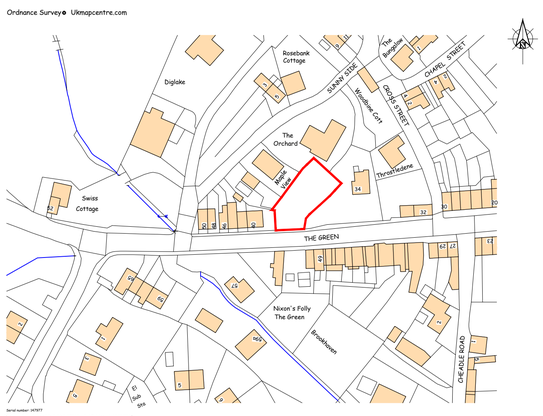

Location Plan

Scale 1 : 1250

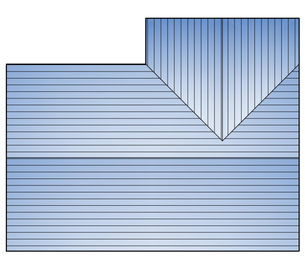

Proposed Roof Plan

Scale 1 : 100

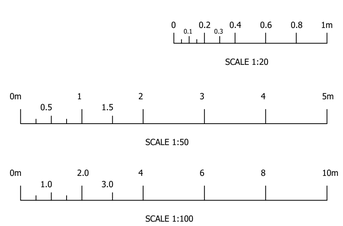

CDM 2015

UNLESS NOTED OTHERWISE BELOW, AJS STRUCTURAL DESIGN LTD (THE DESIGNER) HAS NOT IDENTIFIED ANY SIGNIFICANT RISK ASSOCIATED WITH THE DESIGN INTENT SHOWN ON THIS DRAWING WHICH COULD NOT BE MANAGED SAFELY BY A COMPETENT CONTRACTOR.

WHERE WE HAVE IDENTIFIED RISKS BELOW, REFER TO THE PROJECT RISK ASSESSMENTS ISSUED WITH DESIGN CALCULATIONS.

ELEMENT/OPERATION	IDENTIFIED HAZARDS
X X X	X X X

WHERE THE ABOVE IS BLANK -
NO UNUSUAL RISKS HAVE BEEN IDENTIFIED

RISK LEGEND

COMPULSORY ACTION
PROHIBITIVE ACITON
INFORMATION
WARNING

Rev.	Revision Description	Drn			Date

AJS STRUCTURAL DESIGN

Uttoxeter Office
62 Carter Street
Uttoxeter
Staffs. ST14 8EU
Tel: 01889 723003

Derby Office
Suite 5, Keynes House
Alfreton Road
Derby. DE21 4AS
Tel: 01332 913011

Client:

Mr R Holmes
RE: Land adj to 40 The Green, Kingsley,
Stoke on Trent, ST10 2AL

Title:

Erection of new dwelling:
Location Plan, Proposed Plans, Elevations,
Roof Plan and Cross Section

Drawn by:	Date:	Index No.:
JG	March 2019	

Scales:

As Shown Paper Size A1

Drawing No: A3800 - 001

Revision