Copyright of this drawing is vested in the Architect and it must not be copied or reproduced without consent. Figured dimensions only are to be taken from this drawing. All contractors must visit the site and be responsible for taking and checking all dimensions relative to their work. HUAM Ltd are to be advised of any variation betweeen drawings and site conditions.

[redacted]F IN DOUBT ASK

Rev.	Drawn	Comments	Date

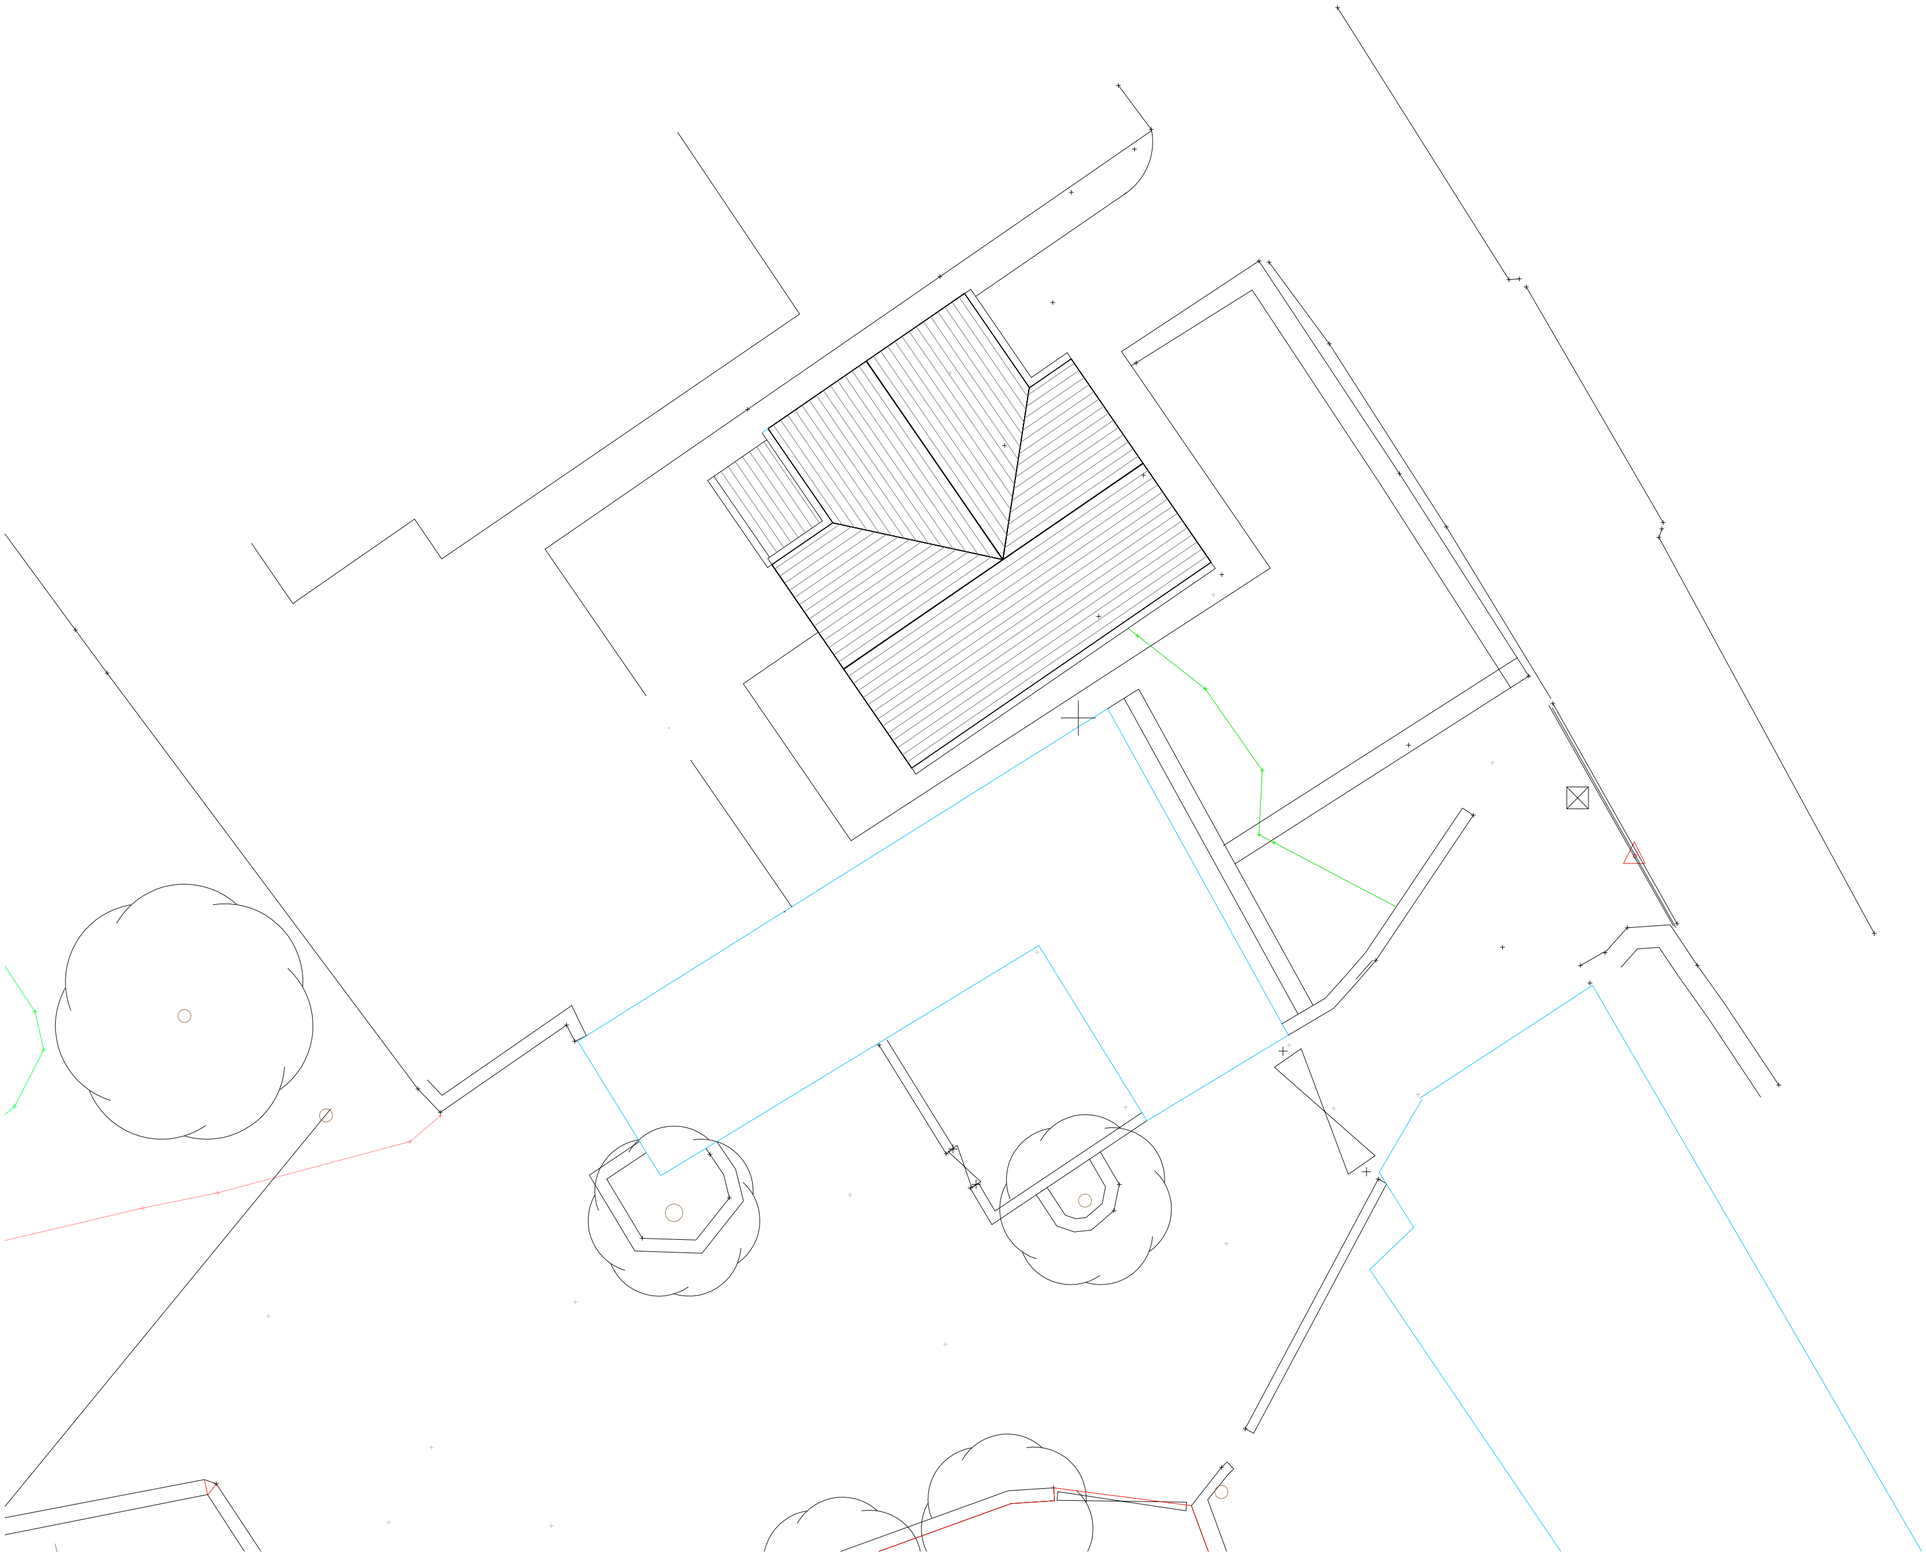

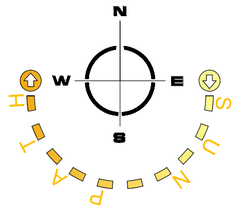

hulmeupright
architects

Queens Gardens Business Centre
31a Ironmarket
Newcastle under Lyme
Staffordshire
ST5 1RP

Tel: 01782 621949
Email: stoke@hu-arch.co.uk
www.hulmeupright.co.uk

Client
Mr D. Vickers

Project
New Dwelling Sandy Lane, BrownEdge

PLANNING

Title
Roof Plan

Status
Planning

Date 20. 02. 2019
Drawn

Scale @A2 1/100
Checked

Project No
Drawing No.
N1088 PL(0)07
Rev

File Ref: M:\