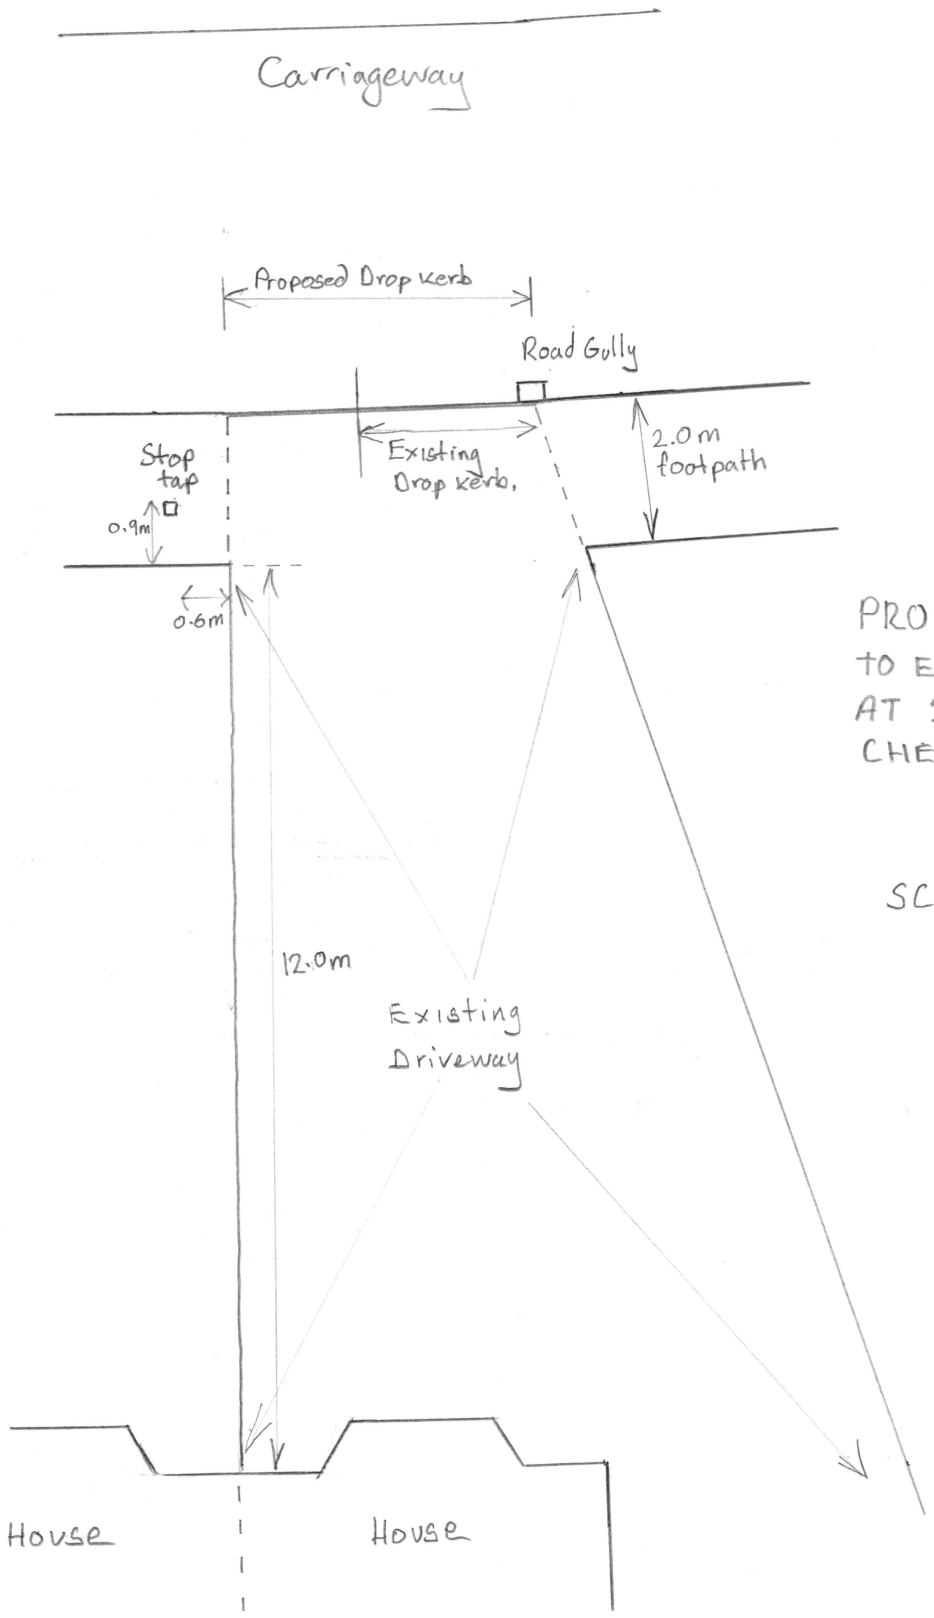

PROPOSED EXTENSION TO EXISTING DROP KERB AT 20 THE GREEN CHEADLE ST10 1PH

SCALE 1:100