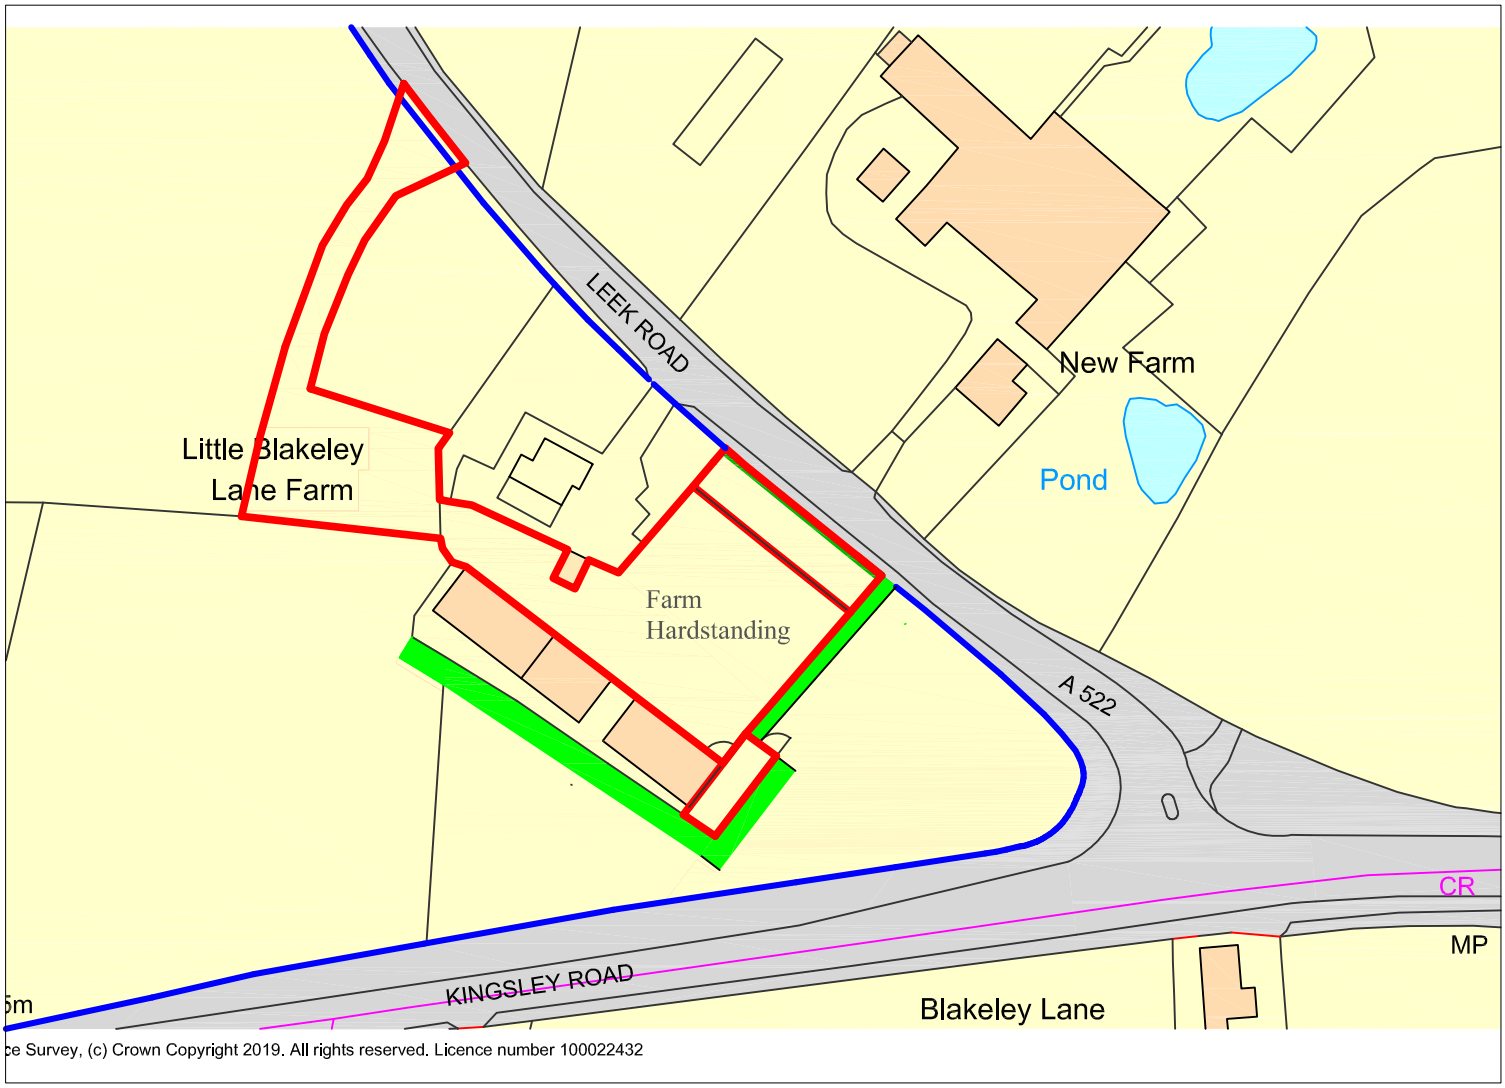


# LOCATION PLAN
# RETENTION OF HARDSTANDING and CONSTRUCTION OF CALF PEN.
# LITTLE BLAKELEY LANE FARM, LEEK ROAD.

**Drawing No. 749-1** **Scale - 1:1250** **Paper size: A4** **Date:4 March 2019**

N

KEY

PLANNING APPLICATION SITES

RECENT LANDSCAPING

EXISTING HEDGE

KEN WAINMAN ASSOCIATES Ltd, 31A St. Edward Street, Leek, Staffs, ST13 5DN