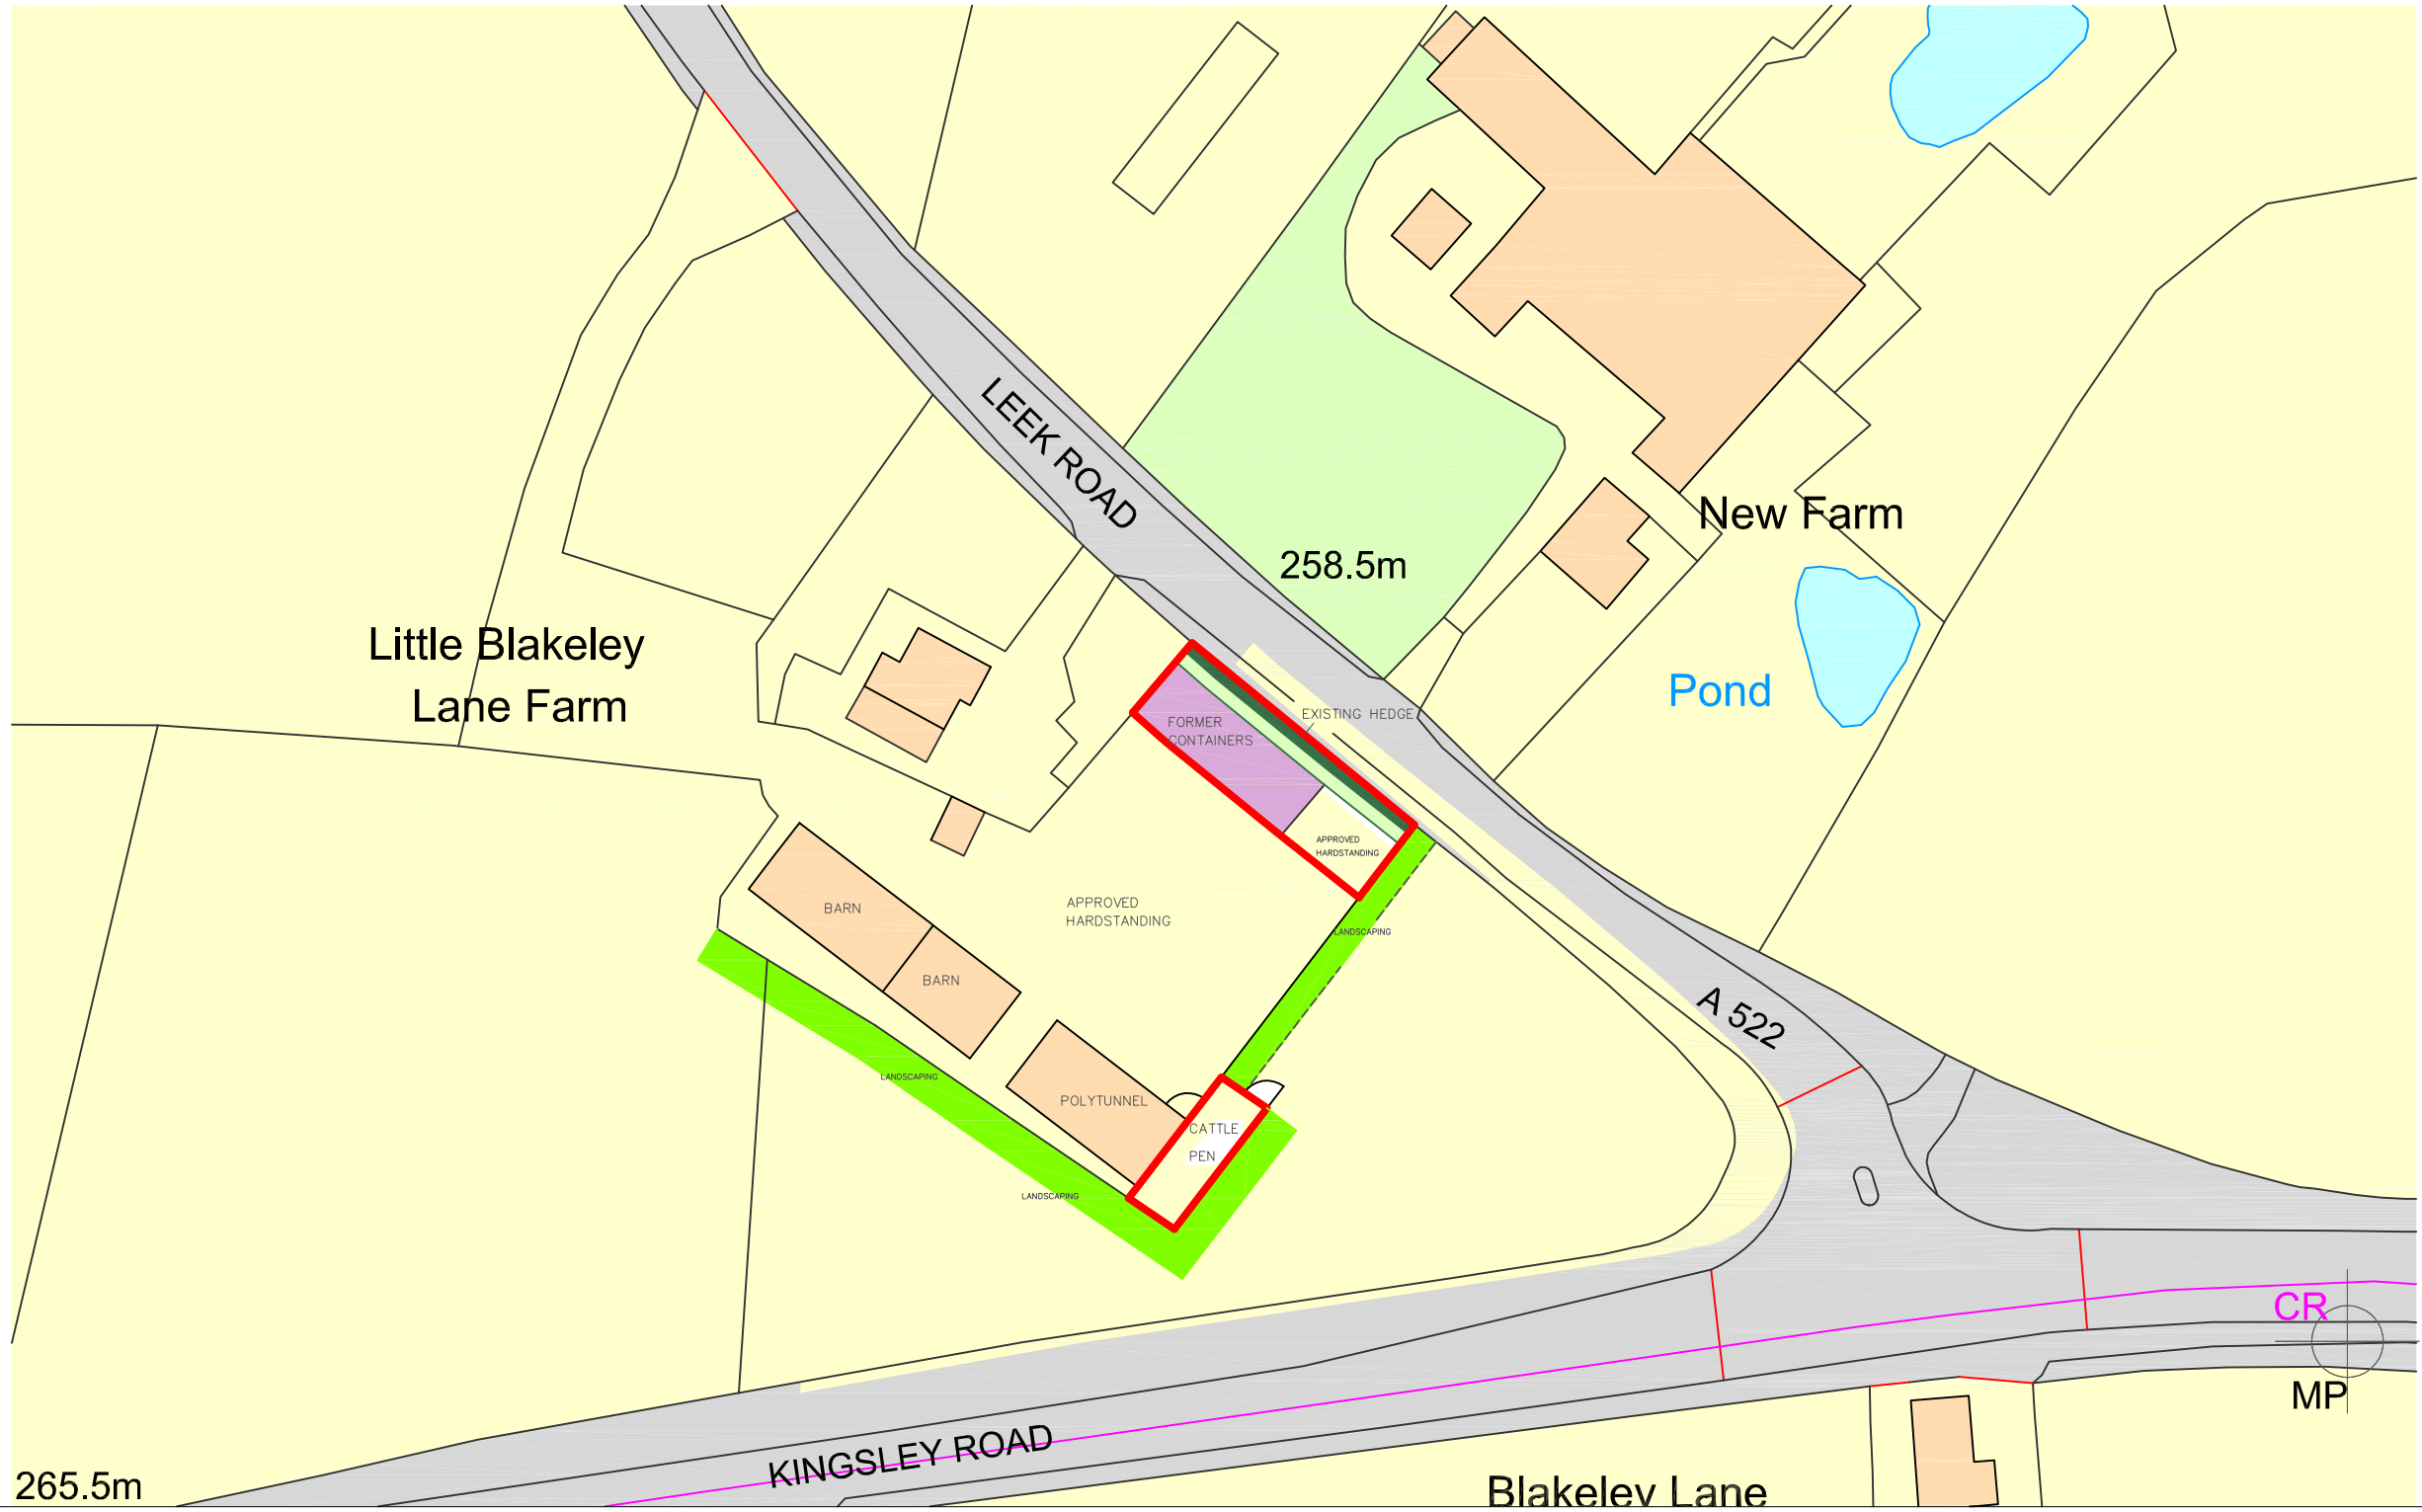

KENWAINMAN ASSOCIATES Ltd,
31A ST. EDWARD STREET,
LEEK,
STAFFORDSHIRE,
ST13 5DN.

Tel: 01538 386808
Fax: 01538 386808

SITE PLAN
RETENTION OF HARDSTANDING and CONSTRUCTION OF CALF PEN

Drawing No. 749/2
Date: 18 March 2019
Scale 1:500
Paper size: A3
.

N