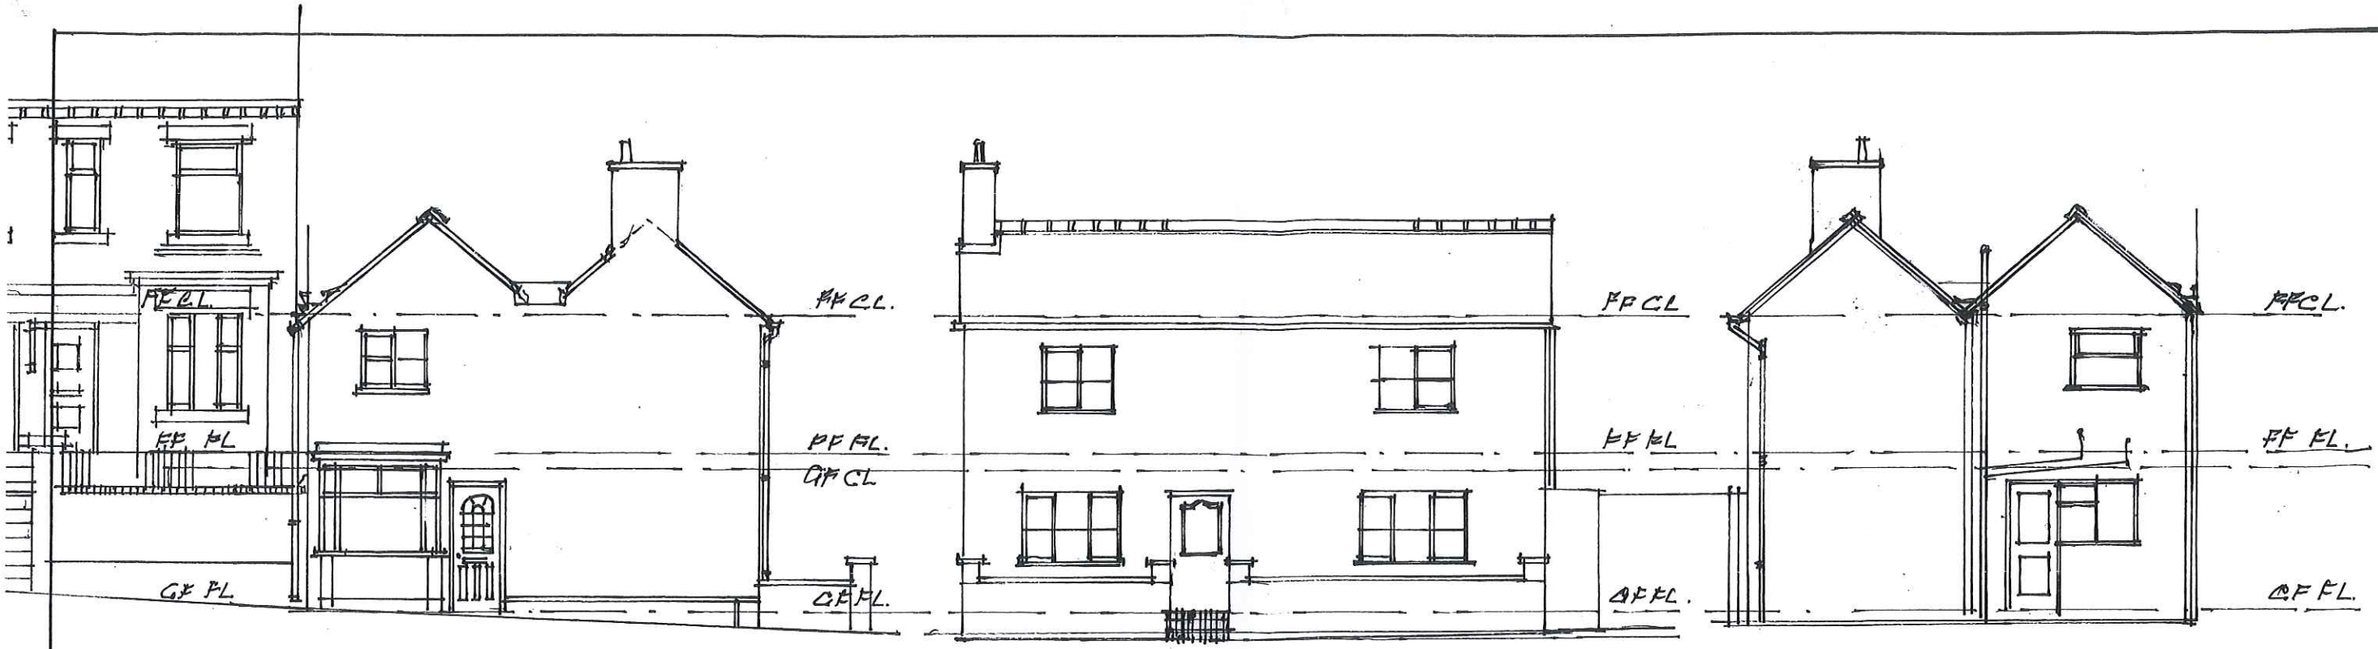

·CHEADLE ROAD ELEVATION·

·SIDE ELEVATION·

REAR ELEVATION.

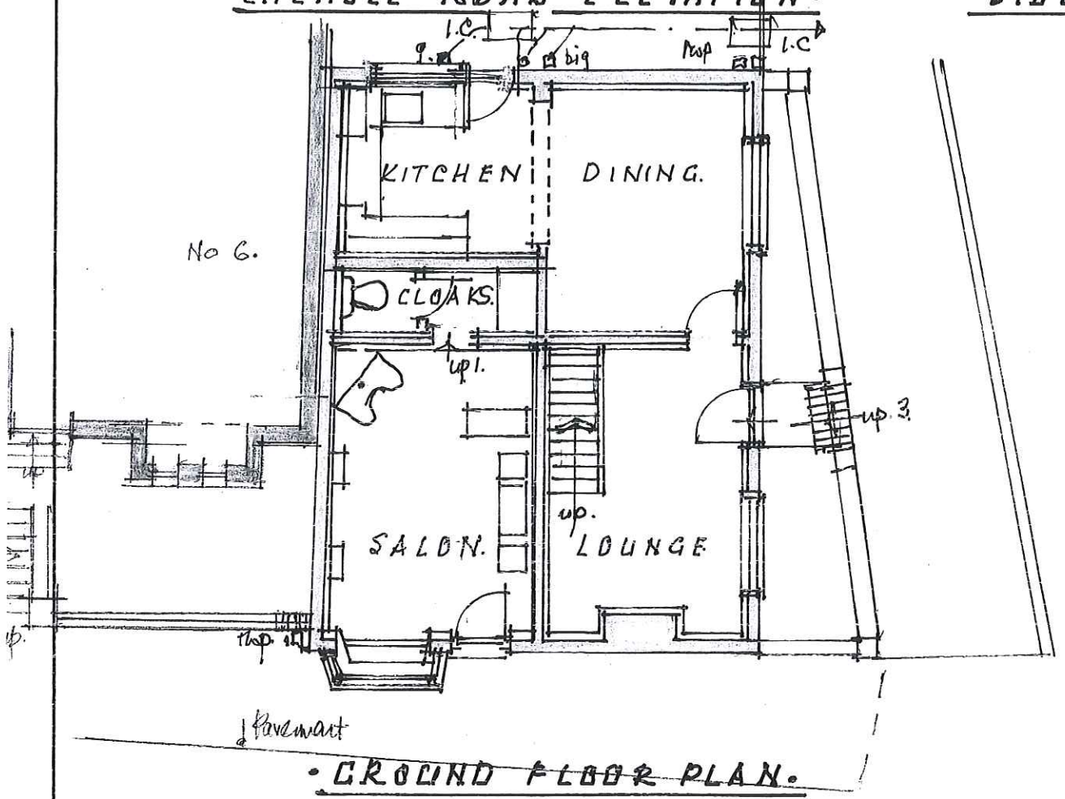

·GROUND FLOOR PLAN·

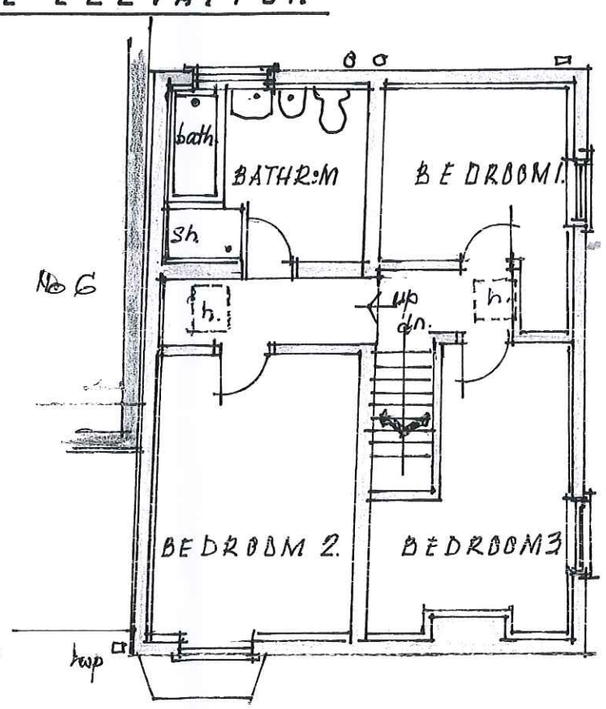

·FIRST FLOOR PLAN·

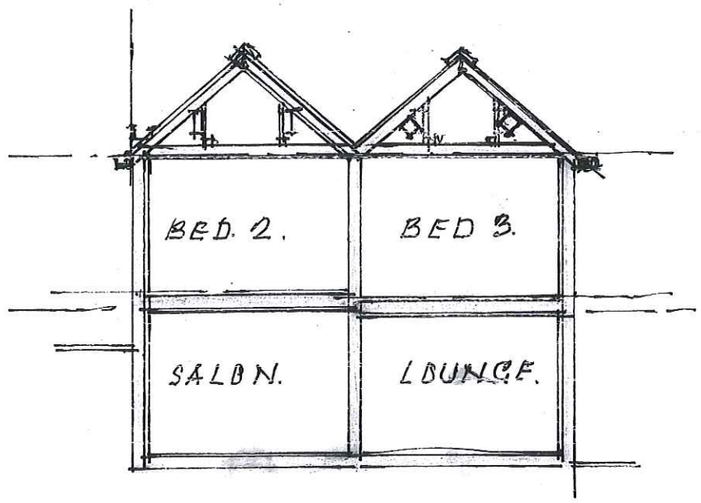

·CROSS SECTION·

·MR. MRS. L TAYLOR · NO 4. CHURCH TERRACE . CHEADLE ROAD · · BLYTHE BRIDGE·
·STOKE. ON TRENT · ST11 9PW · PLANS. SECTION· ELEVATIONS AS EXISTING · SCALE 1·100·

P.M.Jones PDC
5 Egerton Road
Heaton
Stoke on Trent ST4 6AY

Wall thickness Assumed due to Dry linings