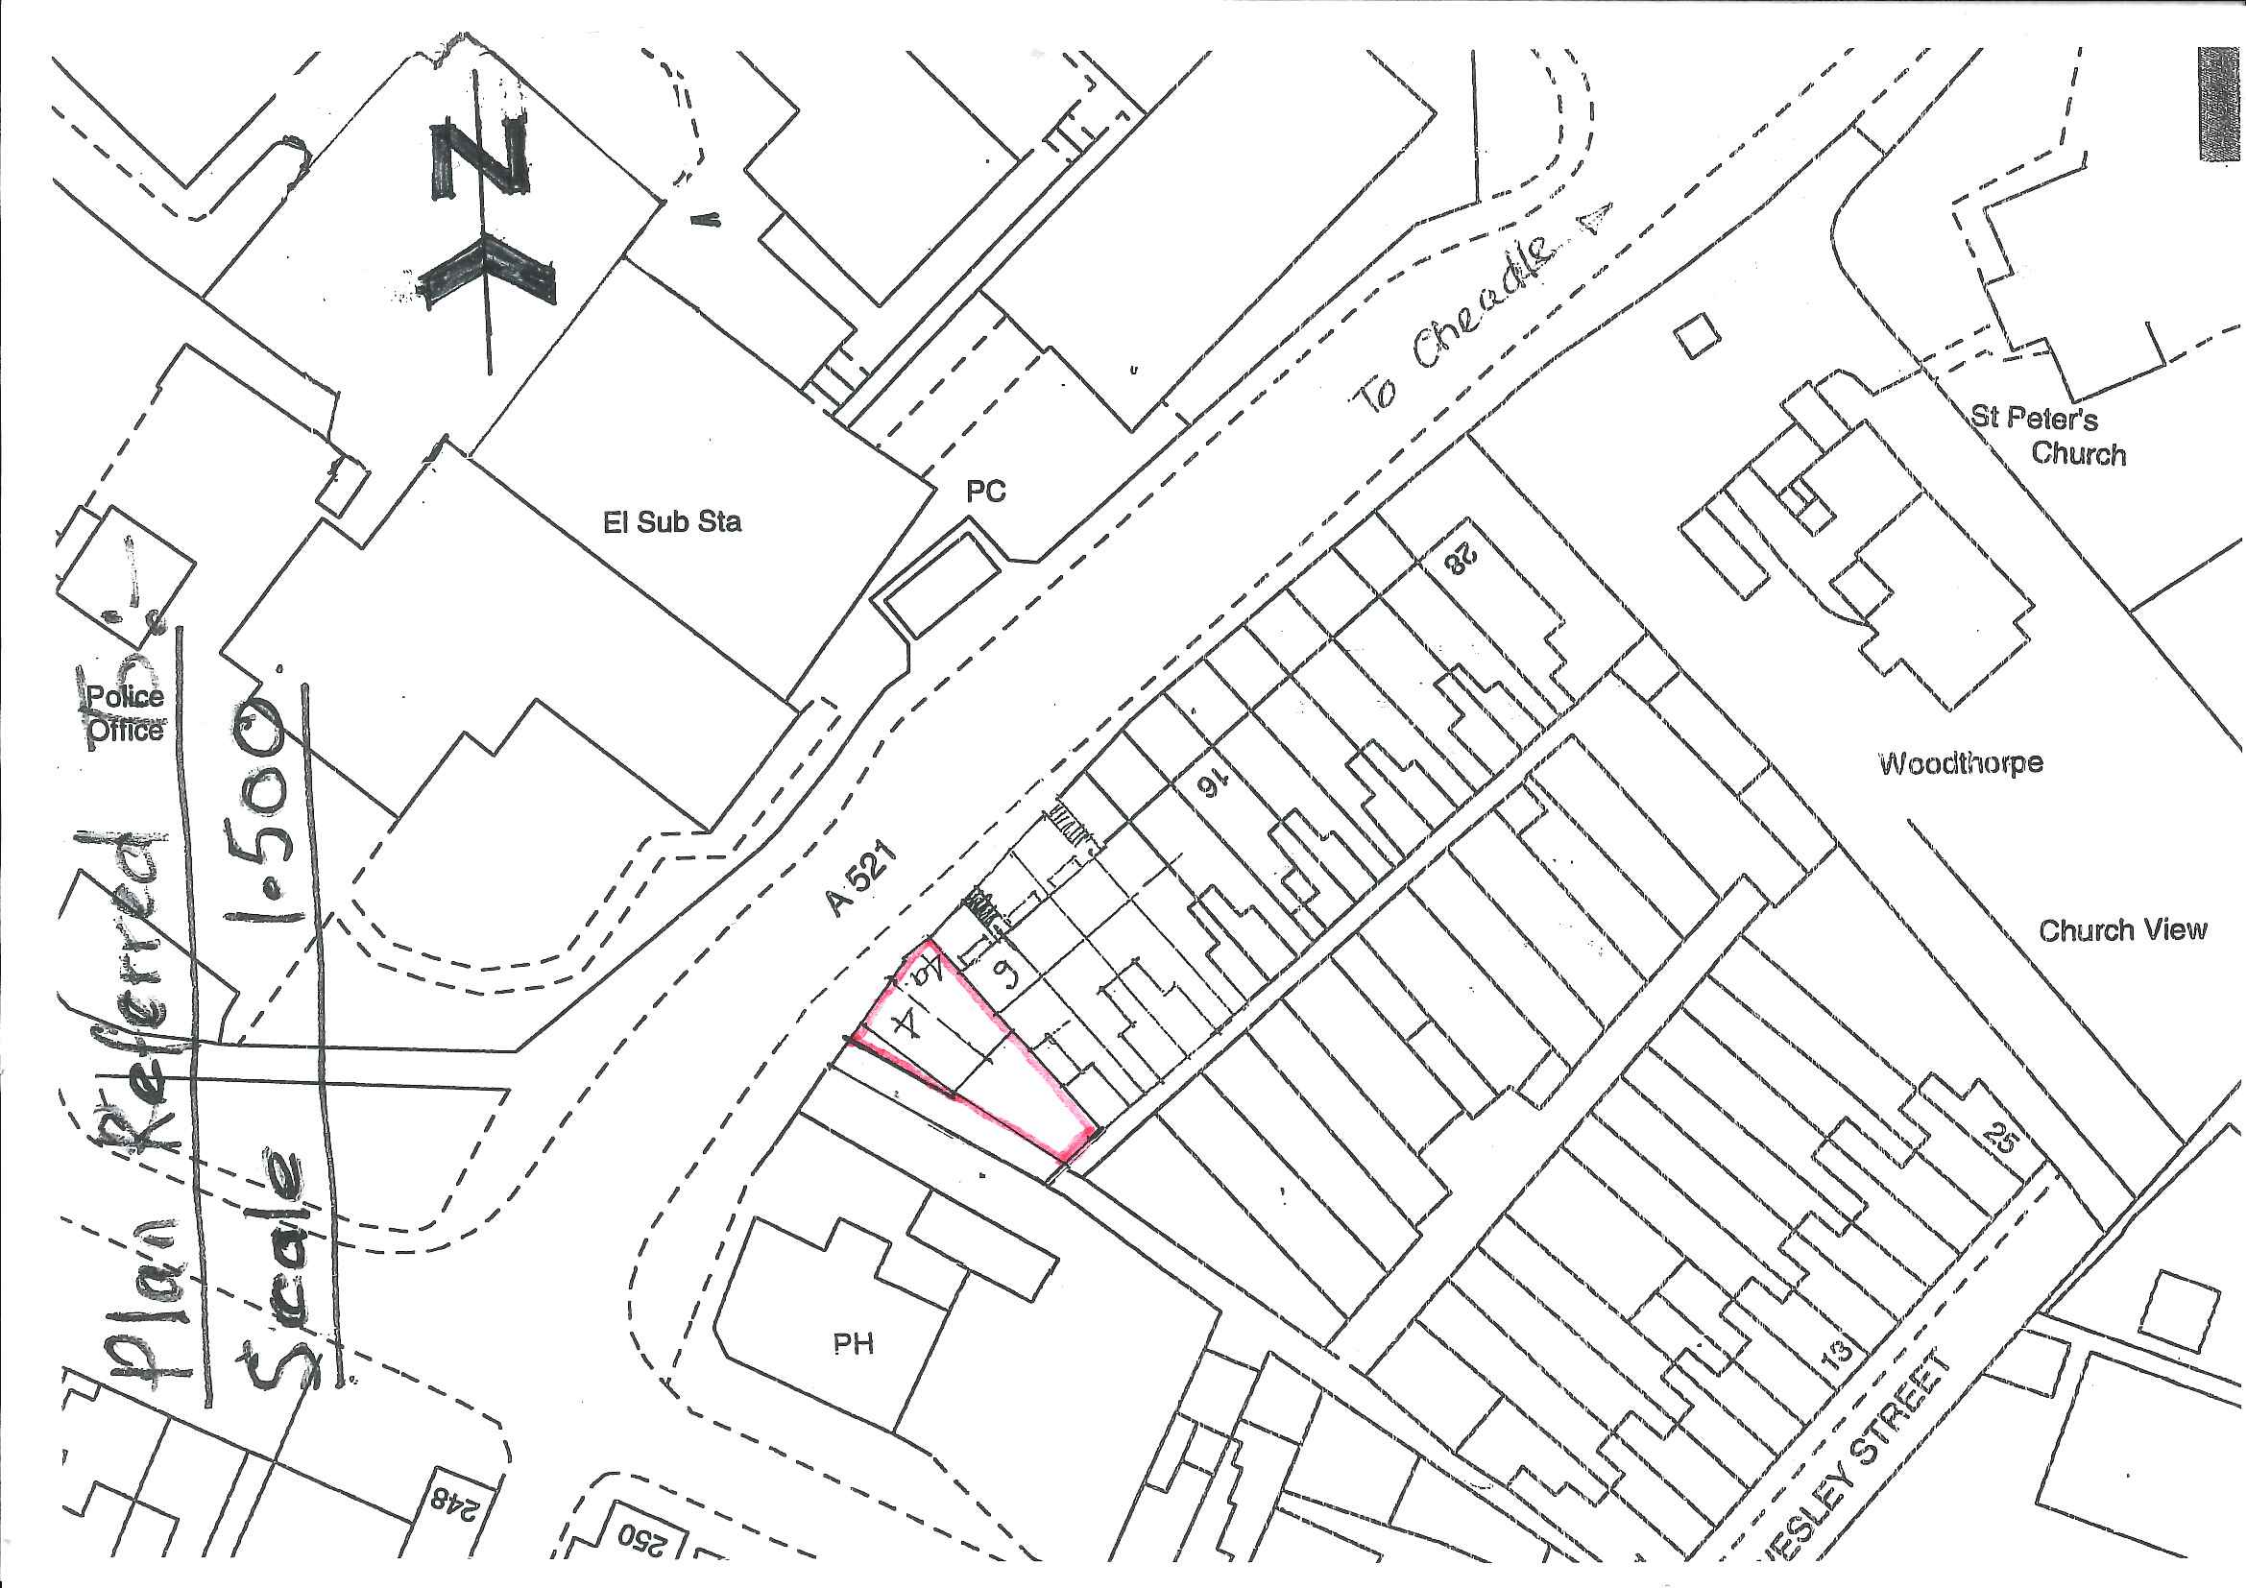

N
To Cheadle
St Peter's Church
PC
El Sub Sta
Police Office
Woodthorpe
Church View
A 521
28
16
9
4a
4
25
13
PH
248
250
ESLEY STREET
Plan Referred
Scale 1:500