

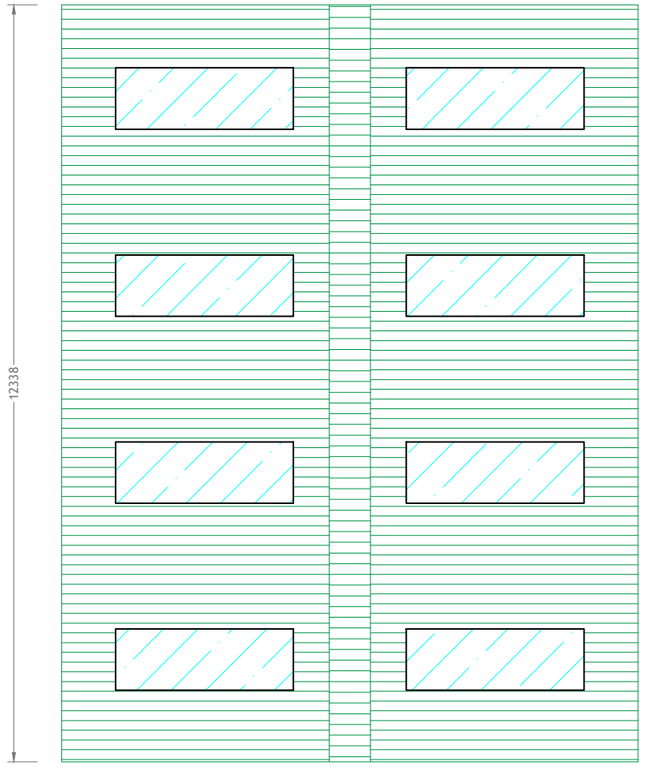


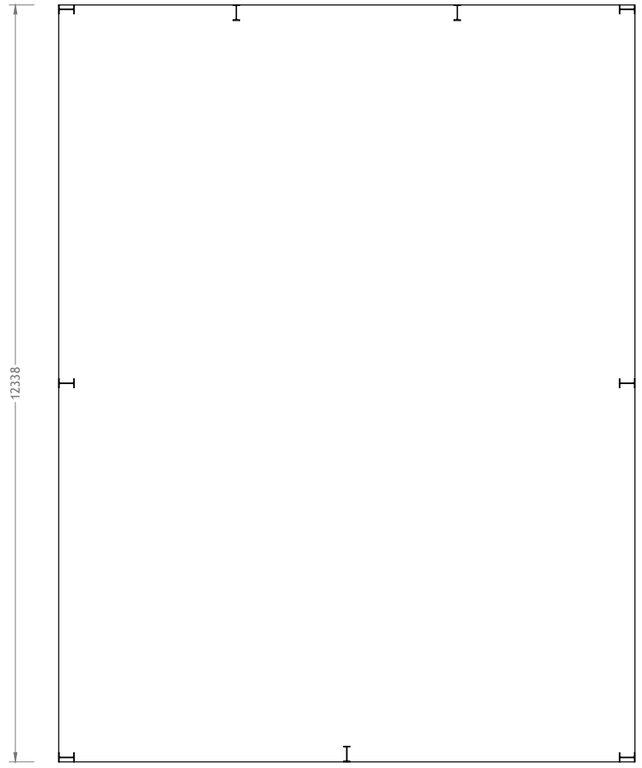

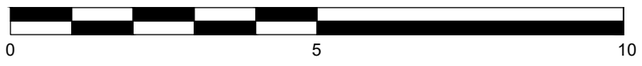

SCALE BAR 1:100

Notes

Building Type:
Agricultural

Use of Building:
Building

Roof Pitch - 15°

Roof Cladding:

Sheets - Profile 6 fibre cement
Colour - Green

Barge - Profile 6 fibre cement, plain wing
Colour - Green

Ridge - Profile 6 fibre cement
Colour - Green

Roof Lights - Profile 6 GRP

Side Cladding

Side 1 Material - 0.5mm box profile
Colour - Green.
Concrete Panels - 2.0m high 90mm thick
Doors - N/A

Side 2 Material - 0.5mm box profile
Colour - Green.
Concrete Panels - 2.0m high 90mm thick
Doors - N/A

Gable 1 Material - 0.5mm box profile
Colour - Green.
Concrete Panels - 2.0m high 90mm thick
Doors - As Shown.

Gable 2 Material - 0.5mm box profile
Colour - Green.
Concrete Panels - 2.0m high 90mm thick
Doors - N/A

Flashings
Material - 0.7mm Plastisol
Colour - N/A

Guttering
Material - 170mm PVC Deep Flow
Colour - Black

All measurments in mm unless otherwise noted.

This drawing remains the property of AC Jackson Ltd. and must not be copied or reproduced in any way without written consent.

Date:	Rev:	Alterations:

AC Jackson
STEEL BUILDING SOLUTIONS

Job Reference:	ACJ5278
Site Location:	Coates Farm School Lane Biddulph Moor STOKE-ON-TRENT ST8 7HR
Drawing Number:	0002
Drawing Title:	Plans
Scale: 1:100	**Paper Size:** A3
Drawn By: TJT	**Date:** 12/03/2019

Buffer Depot, Rode Street
Tarporley, Cheshire, CW6 0EF
01829 423 123
www.acjackson.co.uk