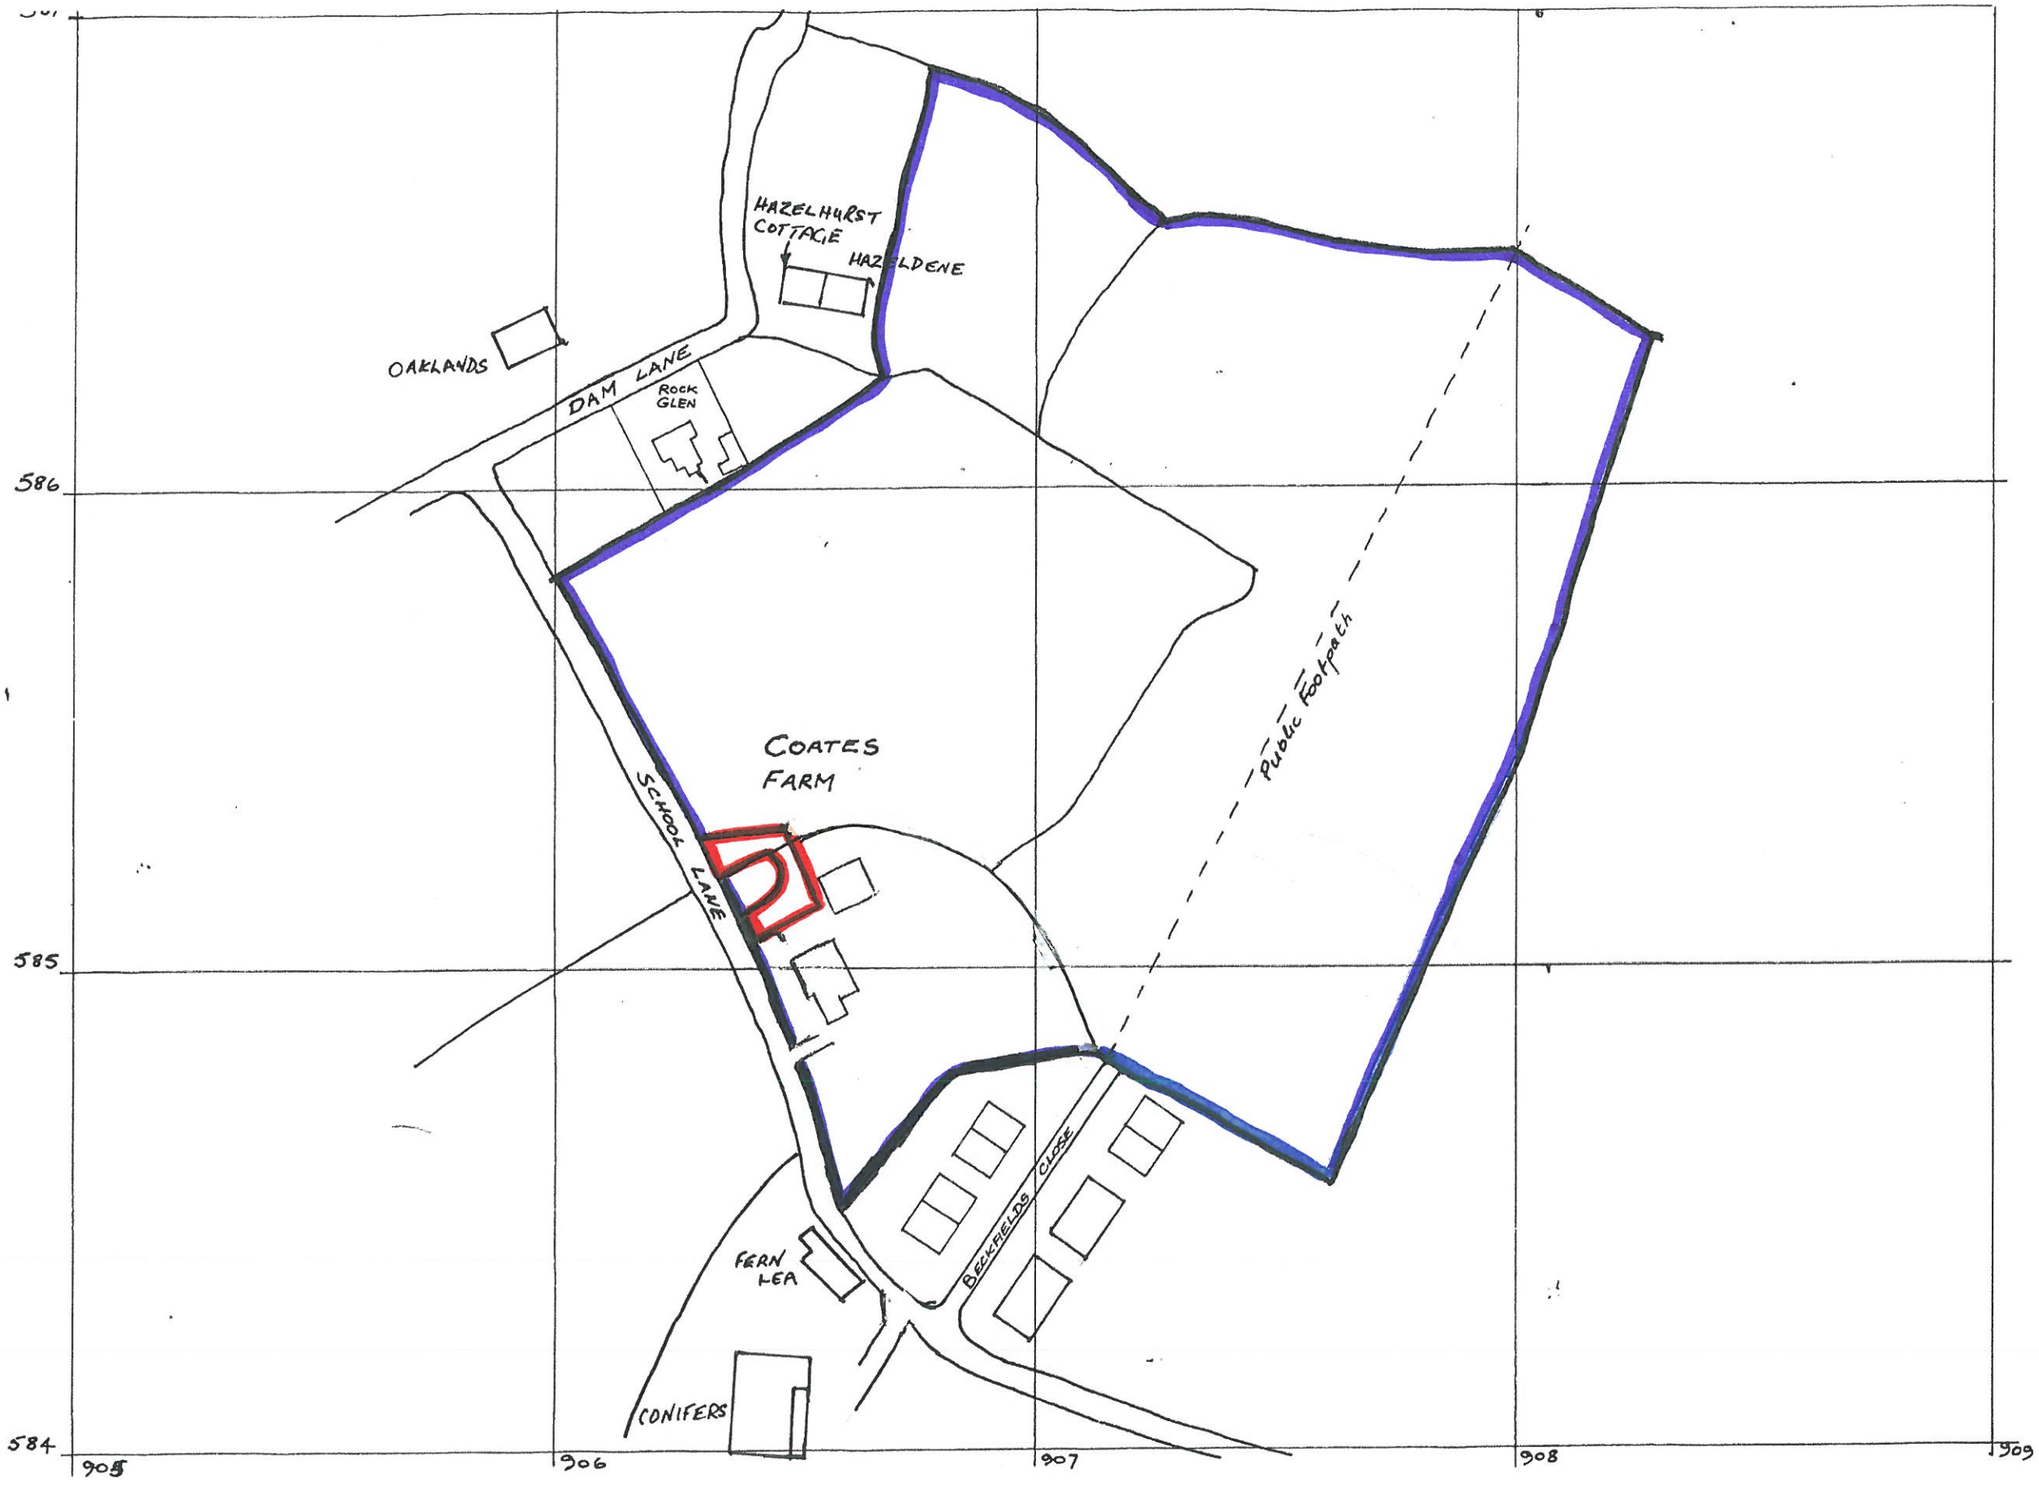


LOCATION PLAN

SCALE 1:1250

PROPOSED GENERAL PURPOSE AGRICULTURAL BUILDING AT COATES FARM BIDDULPH MOOR FOR PL+SC BAKER MARCH 2019