

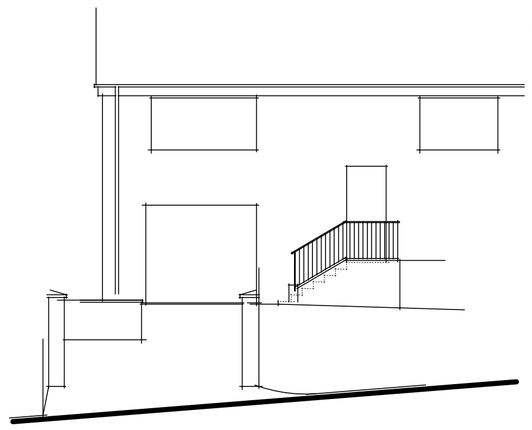



EXISTING REAR ELEVATION

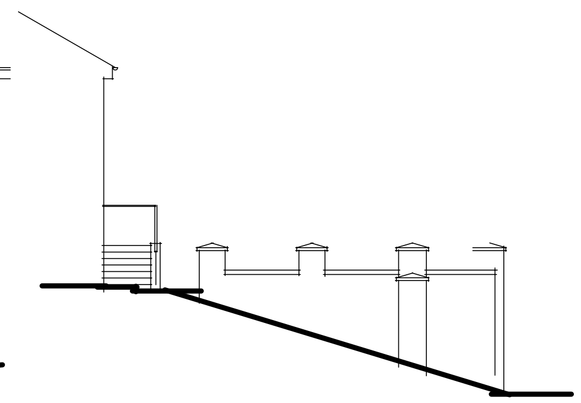


EXISTING SIDE (REAR) ELEVATION

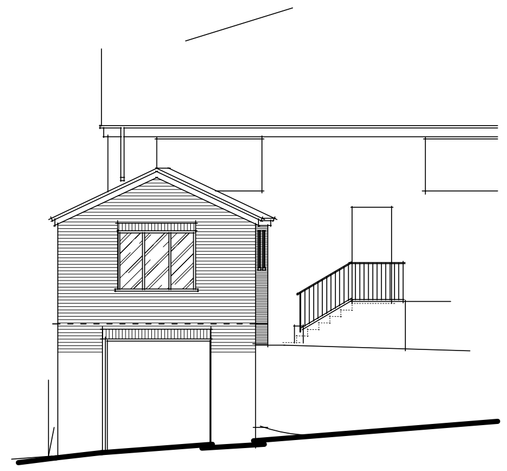


PROPOSED REAR ELEVATION

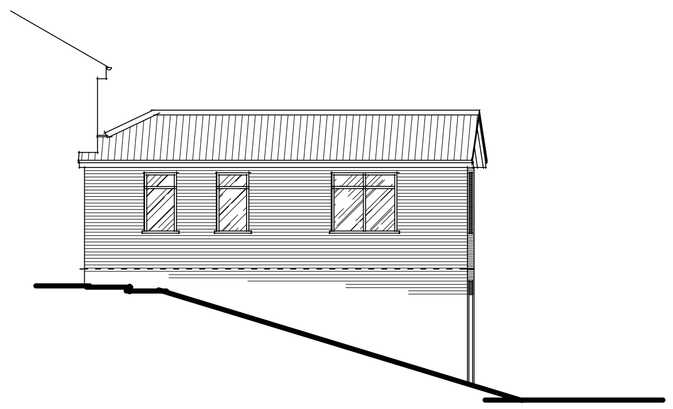

PROPOSED SIDE (REAR) ELEVATION

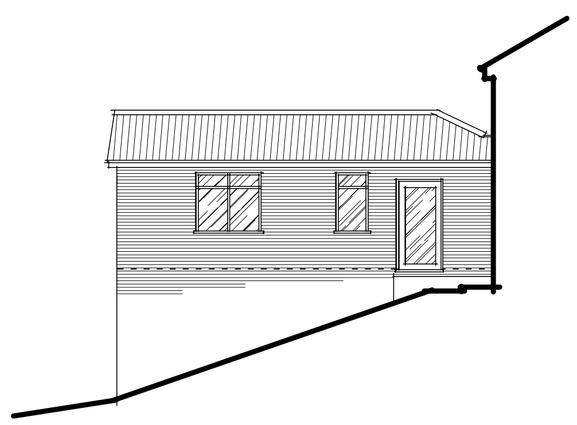


PROPOSED SIDE (REAR) ELEVATION

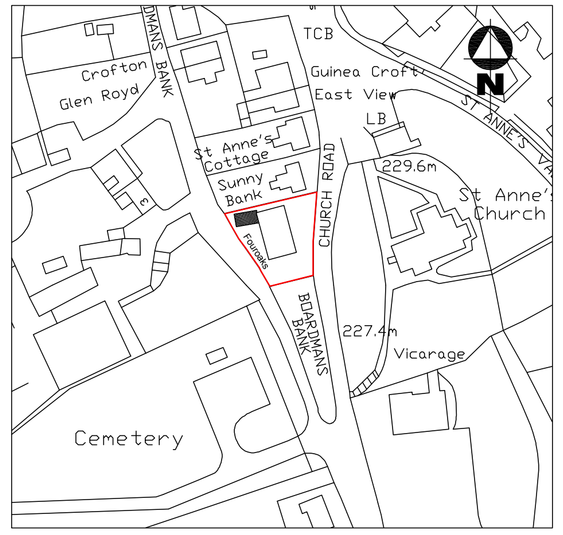



LOCATION PLAN (SCALE 1:1250)


*Ordnance Survey © Crown Copyright 2002 All rights reserved.*
*Licence number: 100049806*

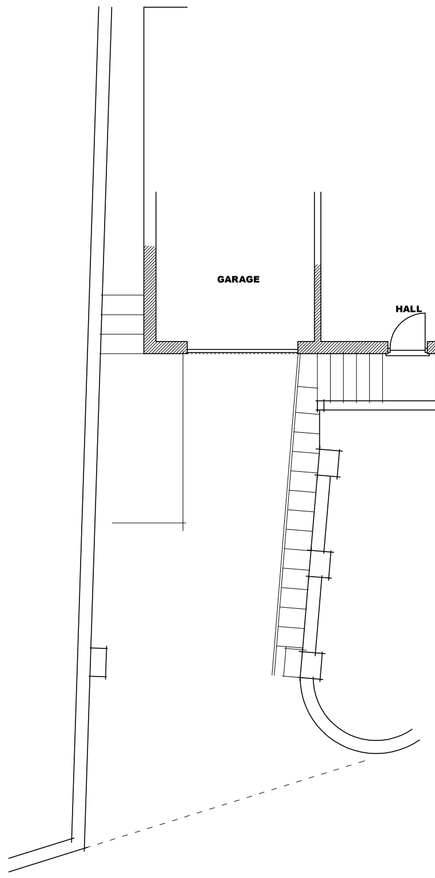



EXISTING GROUND FLOOR PLAN

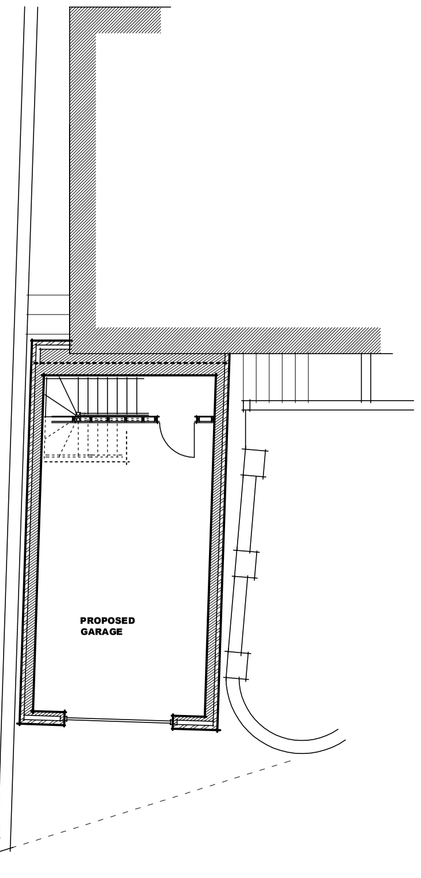


PROPOSED BASEMENT/GARAGE LEVEL PLAN

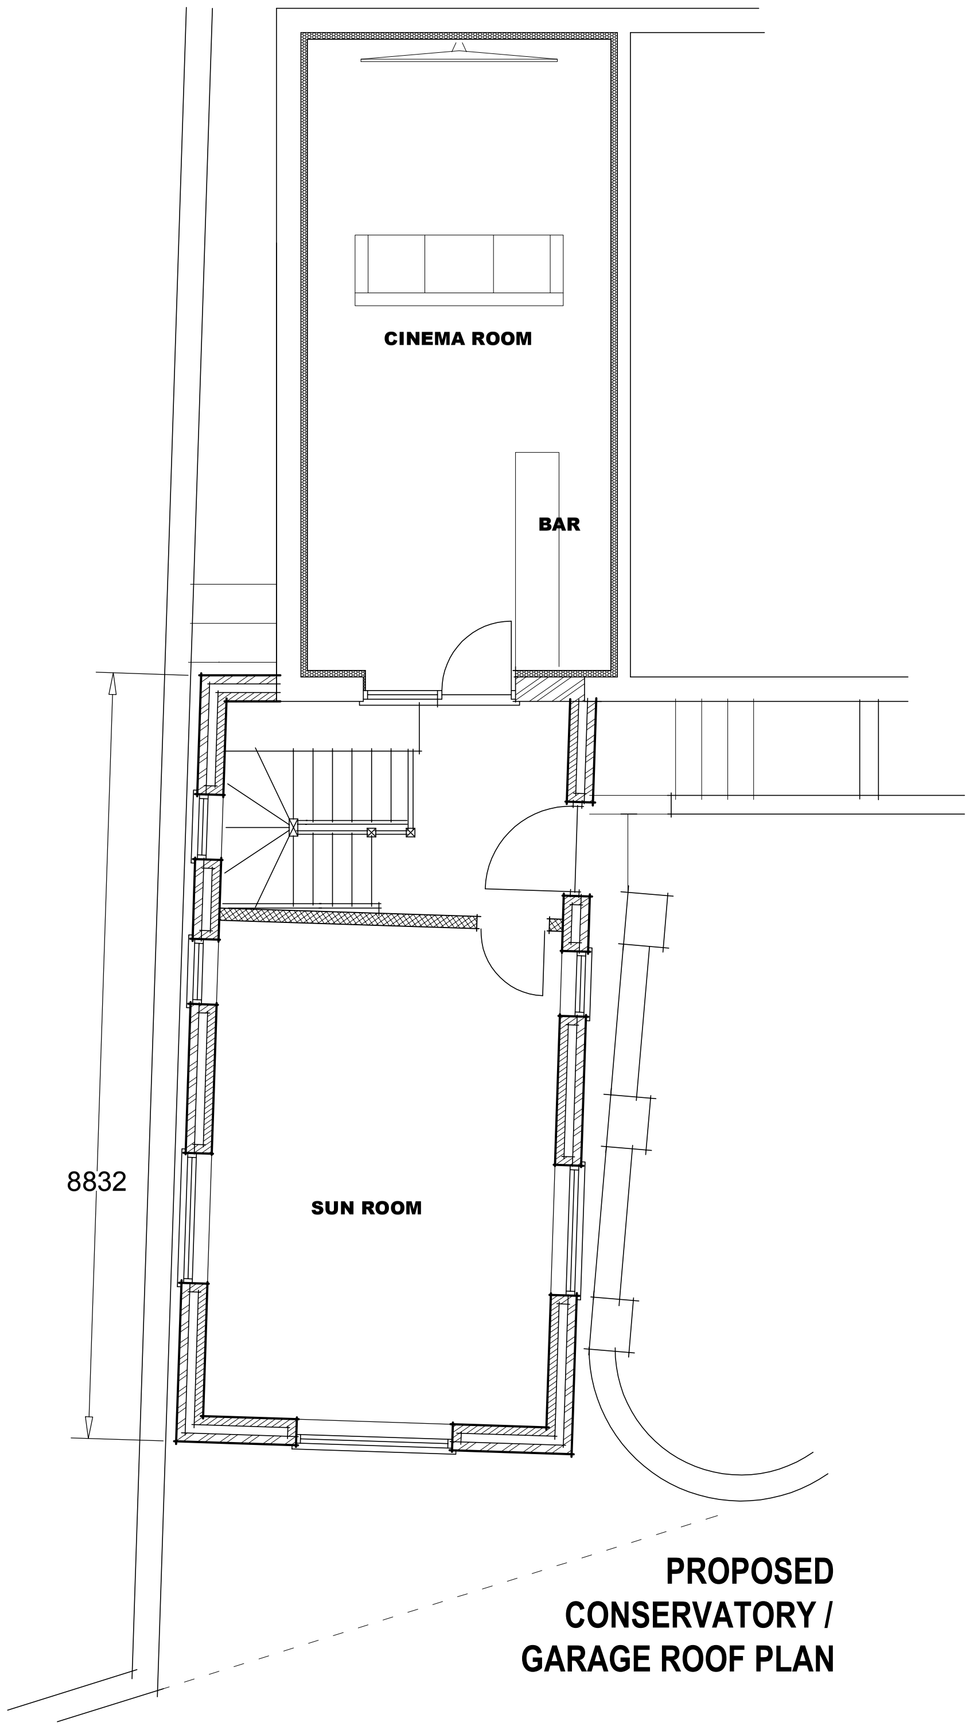


PROPOSED CONSERVATORY / GARAGE ROOF PLAN

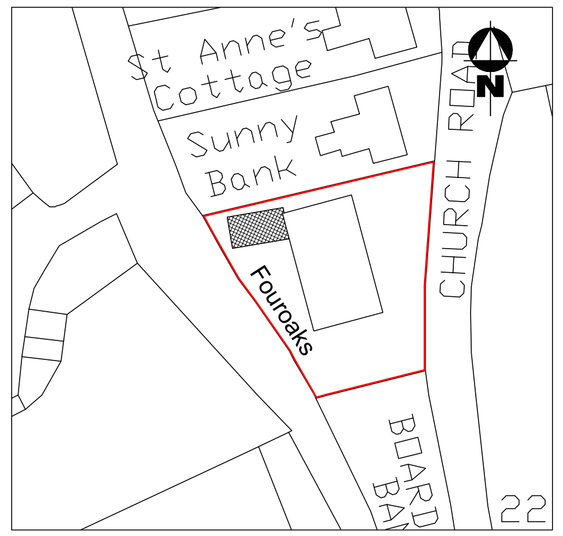


SITE PLAN (SCALE 1:500)

B (31.12.18): Conservatory changed to masonry structure.

Rev:

Project:

**Conservatory, at:**
**Four Oaks, Church Road, Brown Edge, Stoke on Trent, Staffs, ST6 8TE.**

Title:

**General Arrangement:**
**Existing and Proposed Floor Plans & Elevations.**

Client:

**Mr R. Daniels,**
**Four Oaks, Church Road, Brown Edge, Stoke on Trent, Staffs, ST6 8TE.**

| Date: | Scale: | Drawing No. | Rev |
|---|---|---|---|
| May 2018 | 1:50, 1:100, 1:500 & 1:1250 @ A1 | 1037 /A1/02 | B |