
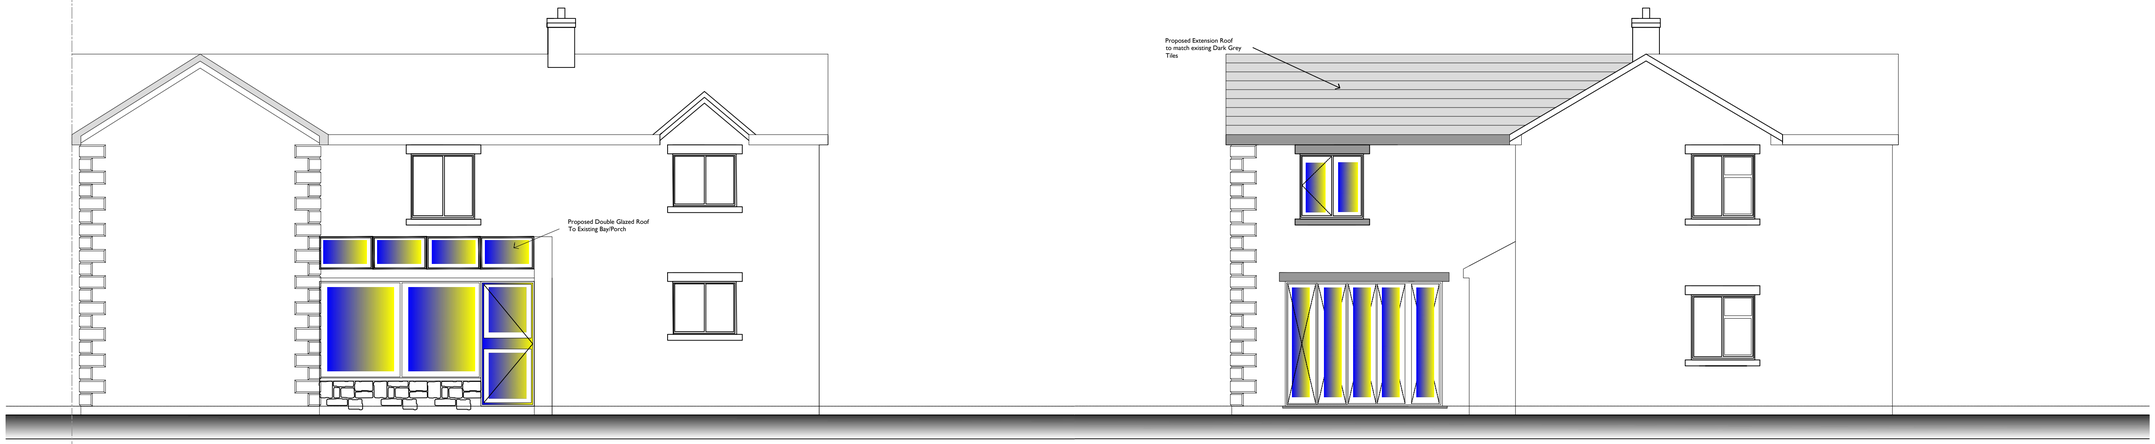


Proposed South Elevation

Scale 1: 50

Proposed East Elevation

Scale 1: 50

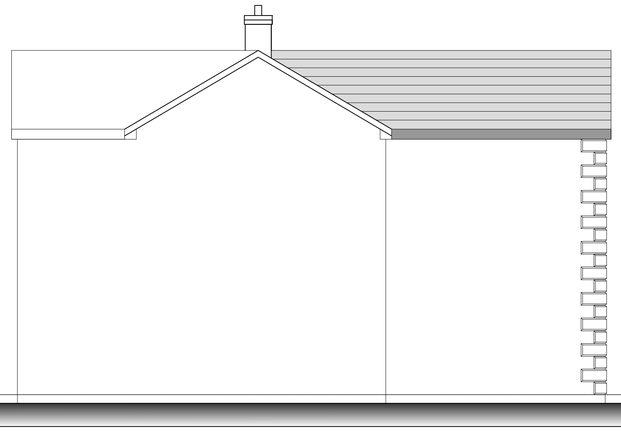

Proposed West Elevation

Scale 1: 50



Proposed North Elevation

Scale 1: 50

0 1 2 3 4 5

Scale Bar

Scale 1: 50

Rev	Date	Description
A	15/04/19	Elevation Notes amended

Client
Mr S Edge

Project
Proposed Ground & First Floor
Rear Extension
20 Sandy Lane
Brown Edge
Staffordshire
ST6 8QL

Title
Proposed Elevations

Drawn: JL	Date: 08/04/19
Checked: .	Scale: As Noted.
Status: -	

Drg No.	Rev
SE/02/19	A

This drawing is Copyright. It is sent to you in confidence. It must not be copied or disclosed to third parties without our written permission. It remains our property and must be returned on request.