

Existing Side Elevation

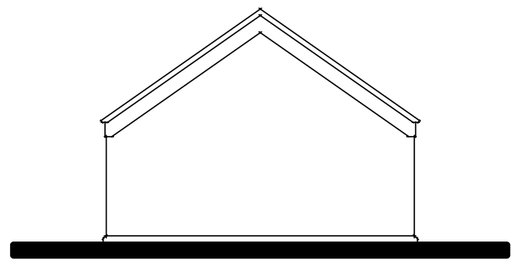

Existing Front Elevation

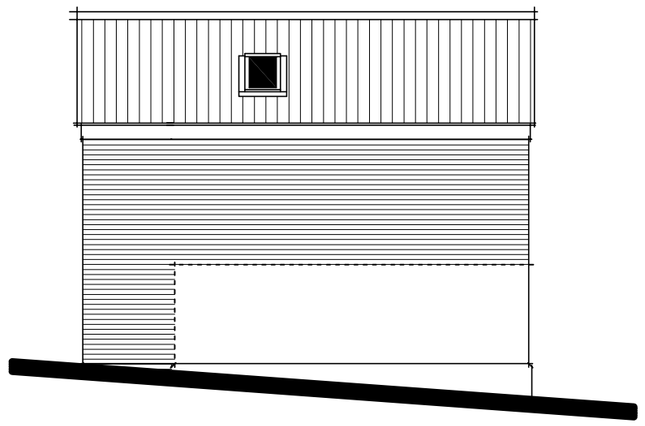

Proposed Side Elevation

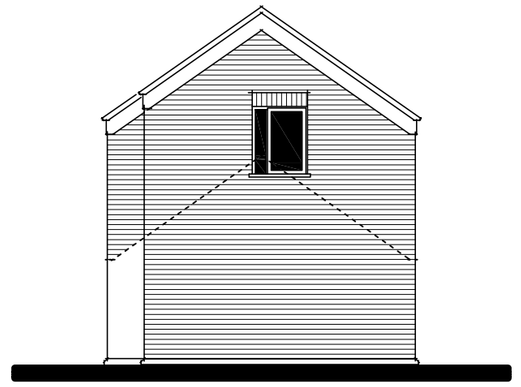

Proposed Front Elevation

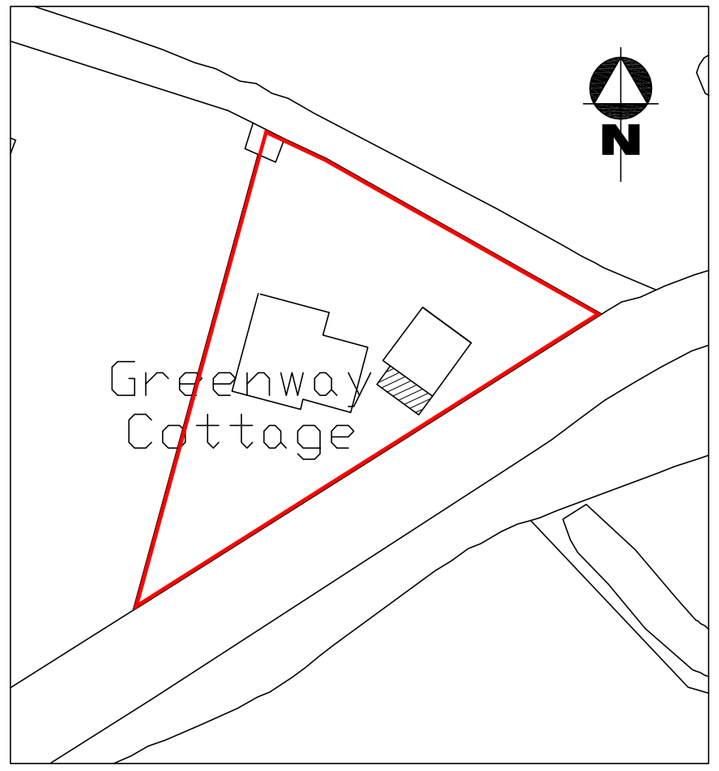

Site Plan(scale 1:500)

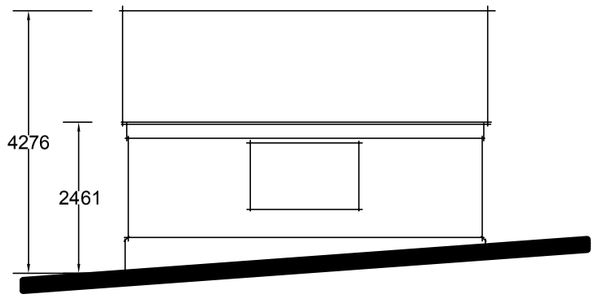

Existing Side Elevation

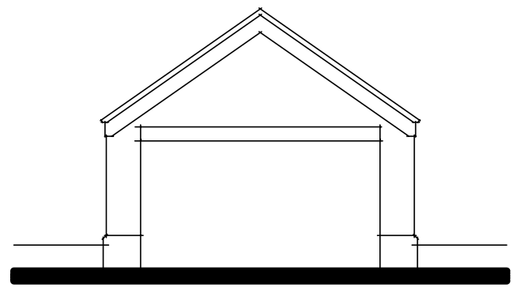

Existing Front Elevation



Proposed Side Elevation

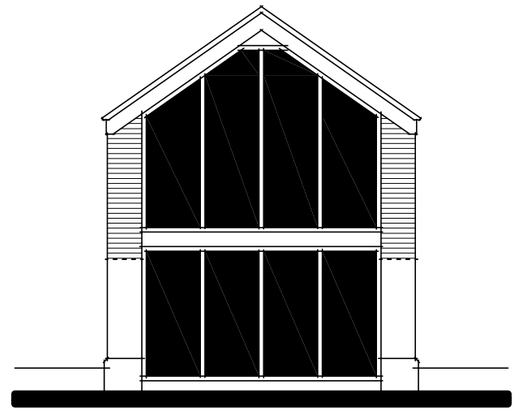

Proposed Front Elevation

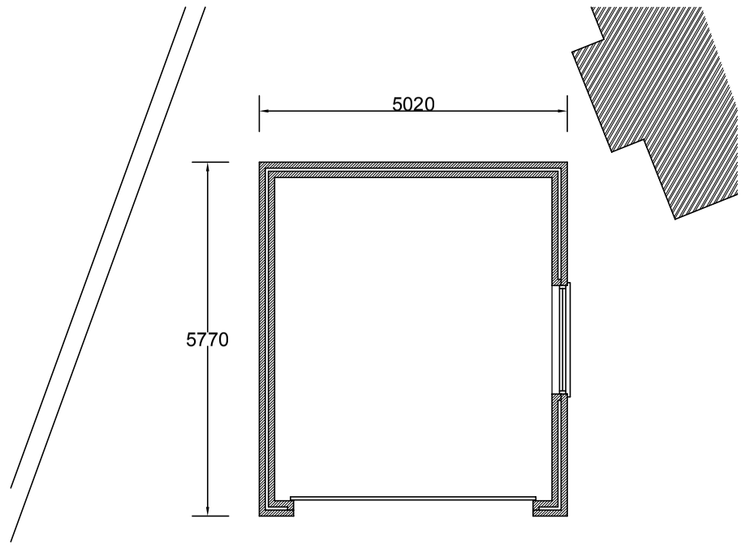

Existing Floor Plan

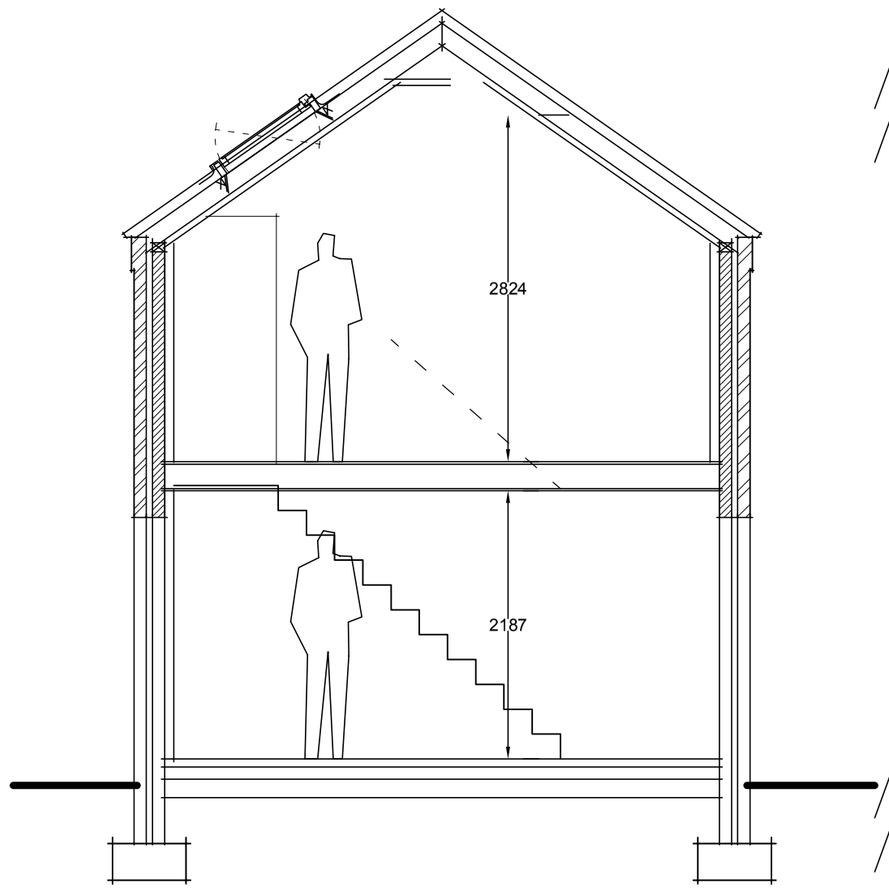

Section On A-A

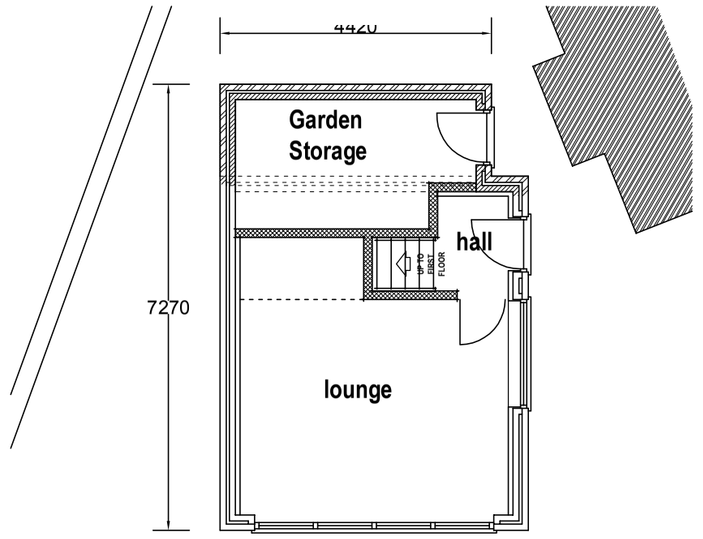

Proposed Ground Floor Plan

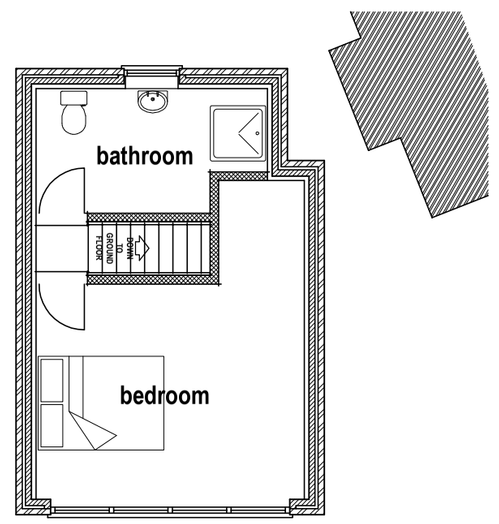

Proposed First Floor Plan

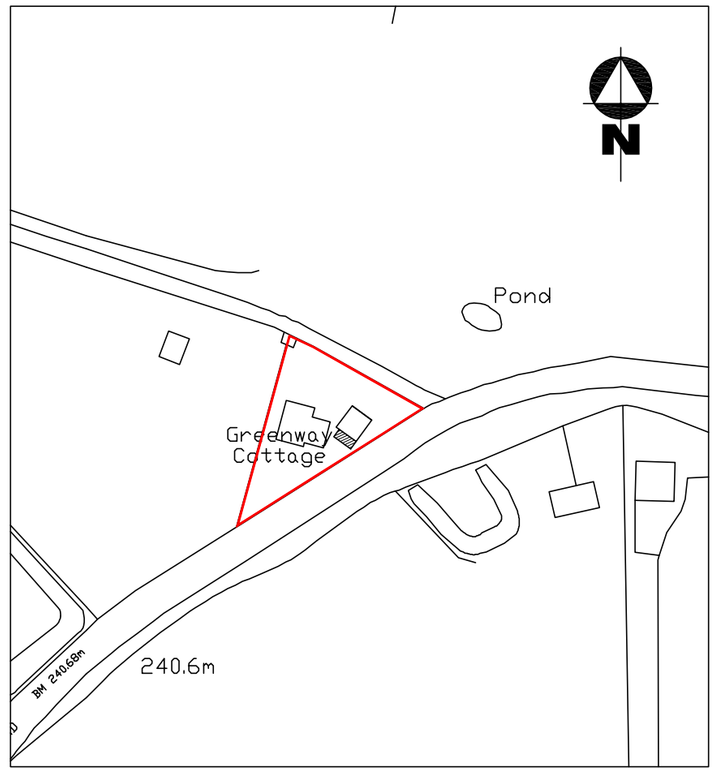

Location Plan(scale 1:1250)

Ordnance Survey © Crown Copyright 2002 All rights reserved.
Licence number: 100049806

Rev:

Project:

Partial garage conversion with extension and additional floor to create ancillary accommodation, at:
Greenway Cottage, Bagnall Road, Bagnall, Stoke-on-Trent, ST9 9JU.

Title:

Planning Submission.

Client:

Mr A. McGraw,
Greenway Cottage, Bagnall Road, Bagnall, Stoke-on-Trent, ST9 9JU.

Date:	Scale:	Drawing No.	Rev
Jan 2019	1:100, 1:500 & 1:1250 @ A2	1261/ A2/01	