
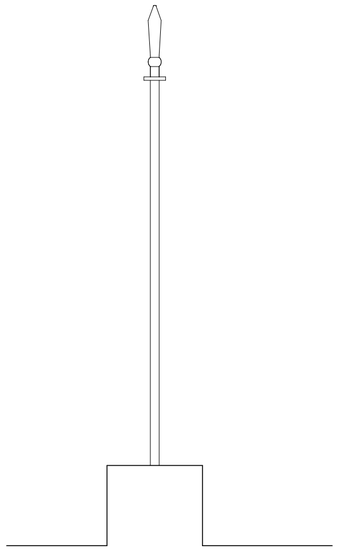



DETAIL OF RAILINGS

SCALE 1:10

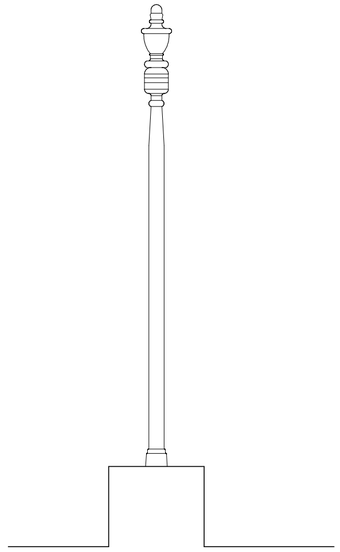


DETAIL OF FENCE POST

SCALE 1:10

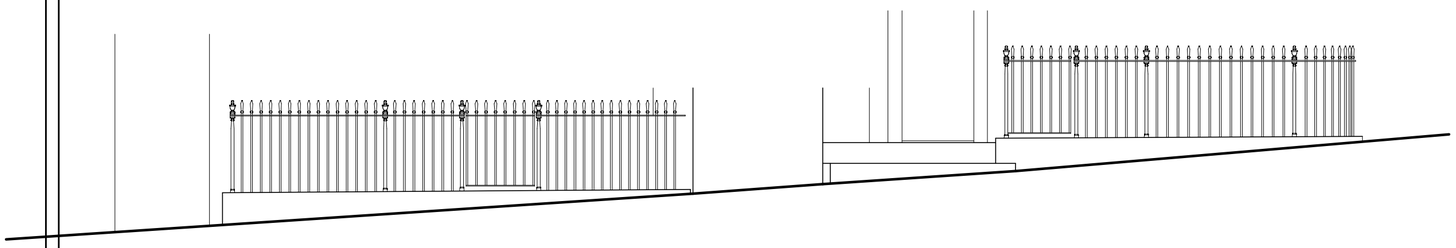

ELEVATION OF FRONT BOUNDARY WALL

SCALE 1:50

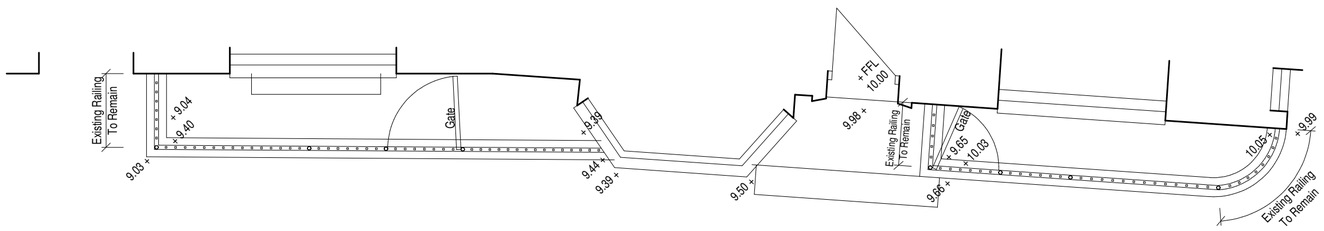

PLAN OF FRONT BOUNDARY WALL

SCALE 1:50

EXISTING FENCE

The sections of the existing fence on the front of the property shall be retained.

NEW FENCE


The new section of fence shall be formed from cast iron to match the existing.
The style of the posts, railings and handrail shall be in a style to match the existing. The posts and railings shall be countersunk into the existing stone plinth to match the existing.
All shall be painted in a black colour external quality paint.

GATES

Provide new gates in a style to match the railing as noted above and paint in a black colour external quality paint.



scale bar @ 1:10

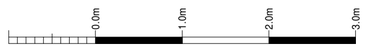

scale bar @ 1:50

MR P KENT-BAGGULEY

62 ST. EDWARD STREET,
LEEK,
STAFFS,
ST13 5DL.

FRONT AREA
PROPOSAL SCHEME

Date	Sheet	Scale
APRIL 2010	A2	1:50, 1:10
Drg No.	Rev.	Drawn
2009-1664-10	-	ASR
Rev.		

SAMMONS Architectural LIMITED
Chartered Institute of Architectural Technologists

10 Cawdry Buildings, Fountain Street, Leek. ST13 6JP
Telephone + Fax 01538 386002
E-mail: info@sammonsltd.co.uk

This drawing is copyright. Do not scale.
All dimensions must be checked prior to commencement.