ROB*ert* L **FORD**

private architectural practitioner and rural development consultant

PARKSIDE PARK ROAD LEEK STAFFORDSHIRE ST13 8JT

robiford@btopenworld.com / 01538 398290 / 07969 68 68 86

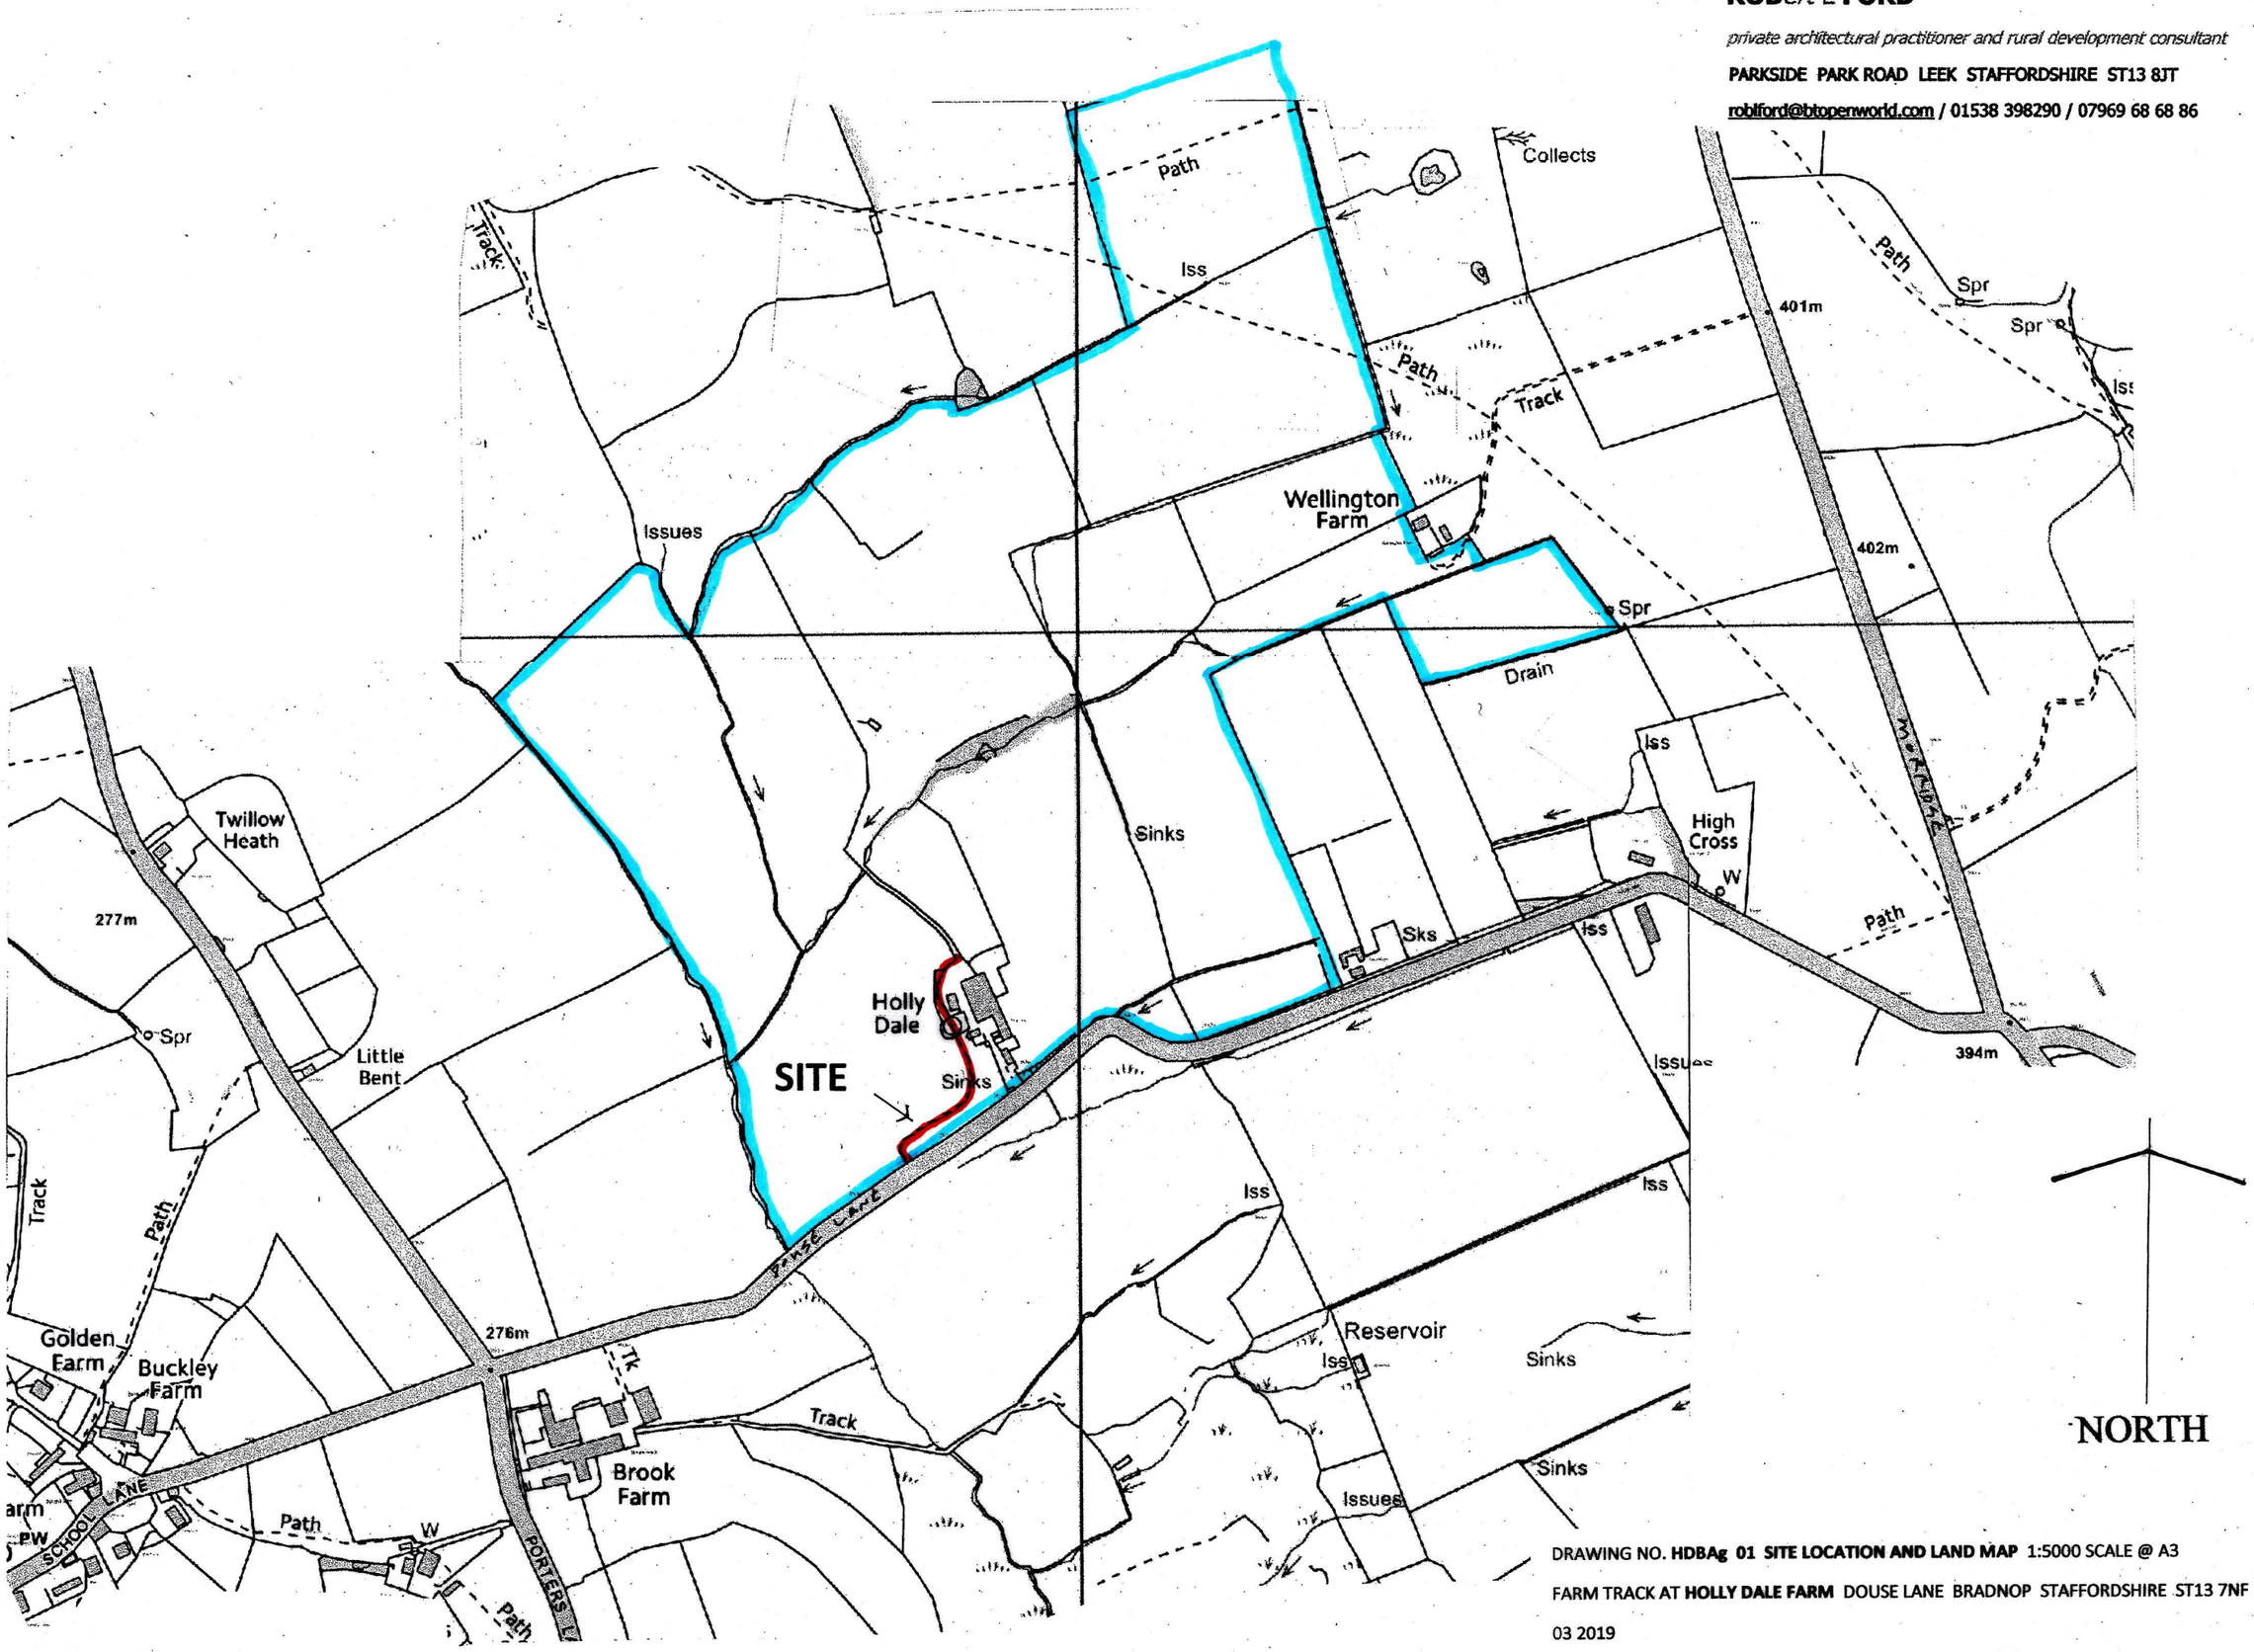

DRAWING NO. **HDBAg 01 SITE LOCATION AND LAND MAP** 1:5000 SCALE @ A3

FARM TRACK AT **HOLLY DALE FARM** DOUSE LANE BRADNOP STAFFORDSHIRE ST13 7NF

03 2019