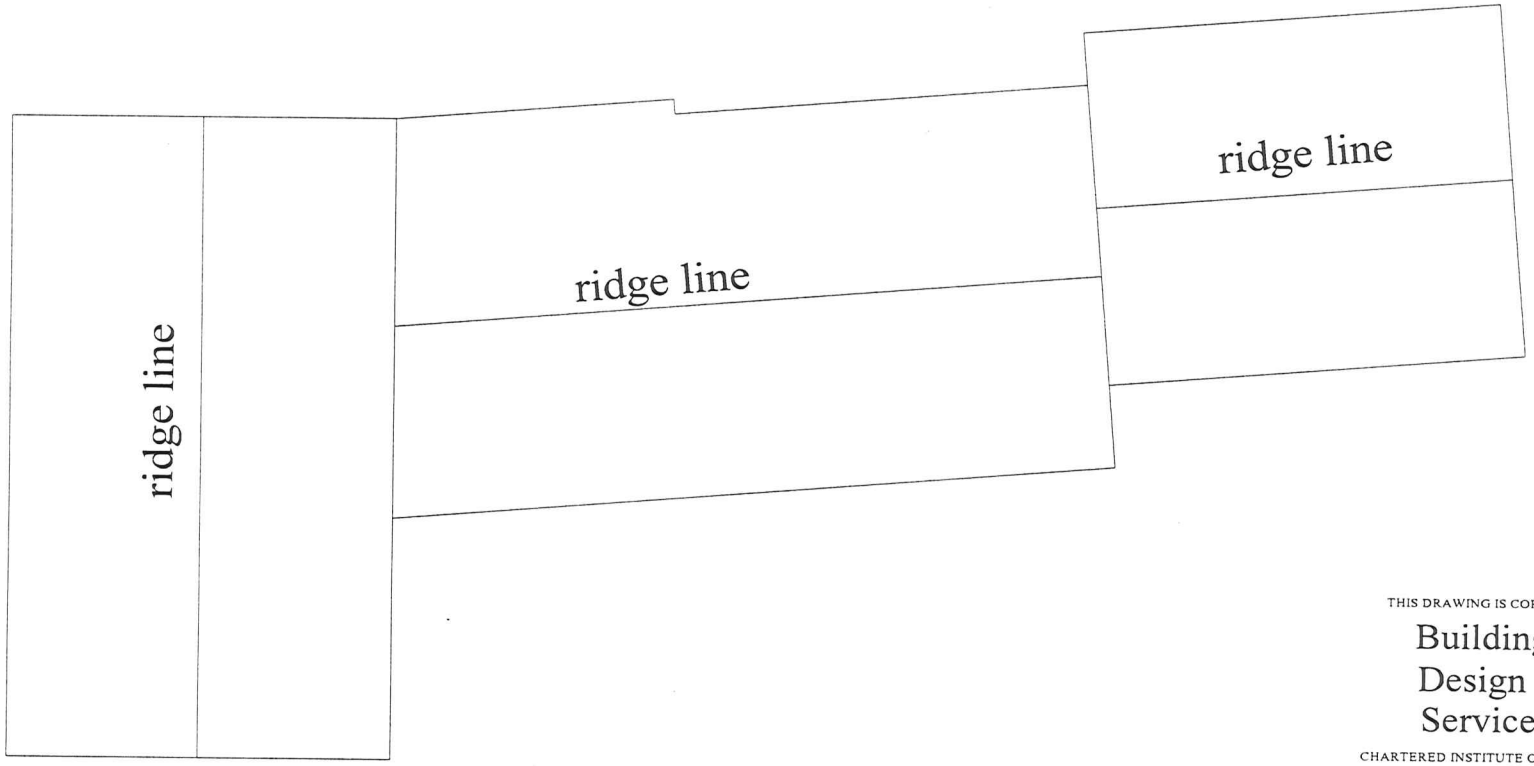


ROOF PLAN

THIS DRAWING IS COPYRIGHT - ALL RIGTHS RESERVED

Building Design Service

CHARTERED INSTITUTE OF ARCHITECTURAL TECHNOLOGISTS

TITLE

PROPOSED PART BARN CONV'N
SPRING BANK FARM
CLAY LAKE
STAFFORDSHIRE MOORLAND
ST9 9DE

CLIENT

MR. S. FORD

DRAWING NO

ROOF PLAN

SCALE 1 50 DATE JUNE 2010

B. BLAKEMAN CIAT
15A. WHITMORE ROAD. NEWCASTLE.
STAFFORDSHIRE ST5 3LY
TEL/FAX 01782 632911

10/00488/ FUL 3 JUN 2010

PDF created with pdfFactory Pro trial version www.pdffactory.com