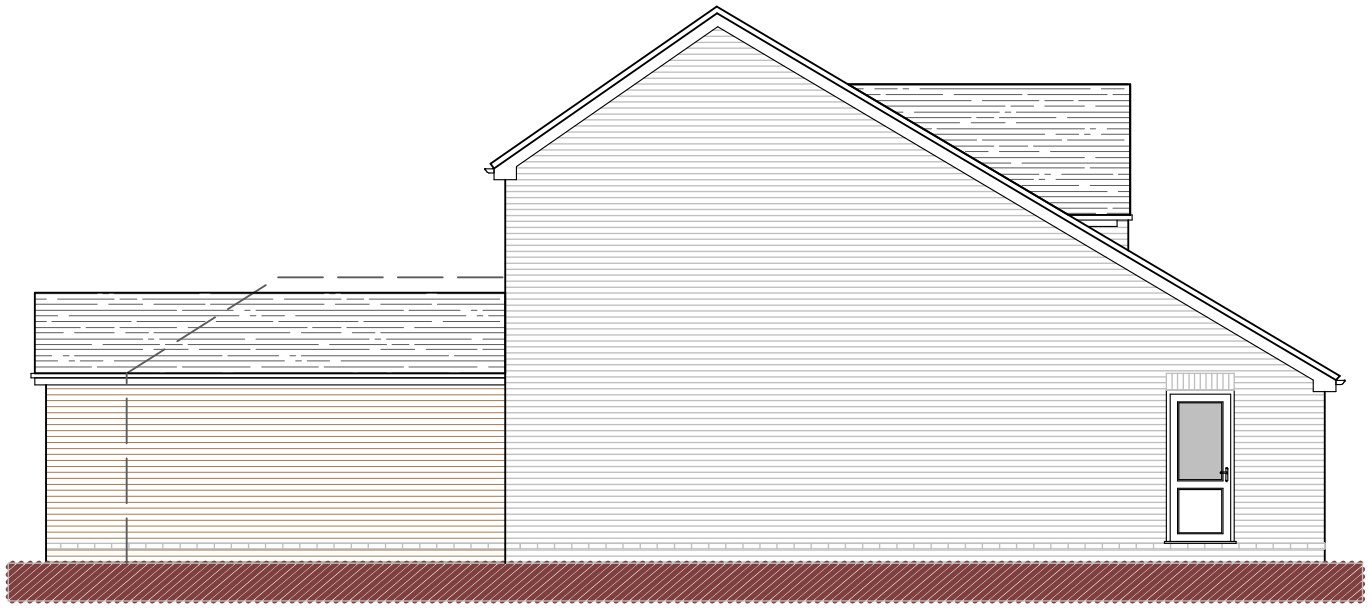

Side (South) Elevation



Side (North) Elevation

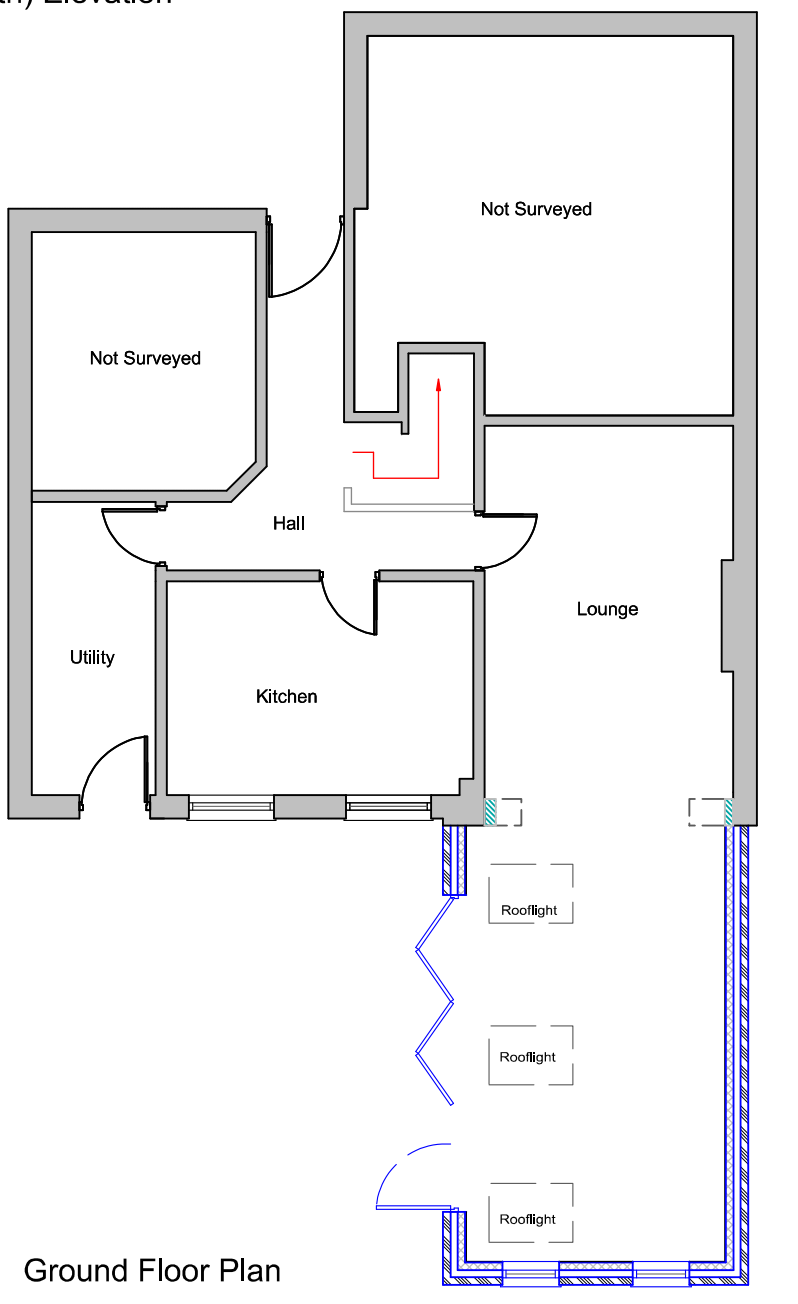

Ground Floor Plan

Metres

1 2 3 4 5 10

SCALE 1:100



Rear Elevation

DBD Architectural Consultancy Ltd ©2019

1. Copyright is vested with DBD Architectural Consultancy Ltd.

2. All dimensions to be checked on site before proceeding.

3. Contractor to check/adjust dimensions of new work to suit existing conditions.
Do not assume existing structure or details are plumb, square or level.

4. Contractor must notify the architect of any discrepancies before proceeding.

5. All drawings to be read in conjunction with all other consultants drawings and specs.

Rev	Date	Description
A	10.04.19	Minor amendments following client comments

DBD Architectural Consultancy

DBD Architectural Consultancy Ltd
50 Broad Street, Leek,
Staffordshire, ST13 5NS
01538 383118
mail@dbdconsultants.co.uk
www.dbdconsultants.co.uk

Mr and Mrs Bostock
18 Austin Close
Cheadle
ST10 1YF

Client

Single Storey Rear Extension

Project

Title

Plans as Proposed

Stage: Planning

Size: A3

Scale: 1:100

Date: 05.04.19

Job No: 1918

Drawing Number: PL 03A