© MAC ARCHITECTURAL DESIGN LTD 2018. All rights reserved.
This Drawing and its contents has been produced for the Client only and is not intended for any other person or for any other purpose than the Drawing Status. No part of this drawing and associated graphical contents may be reproduced, copied, modified or distributed, without the prior written consent of MAC Architectural Design Ltd.



South Elevation Sawyer Drive Scale 1:50

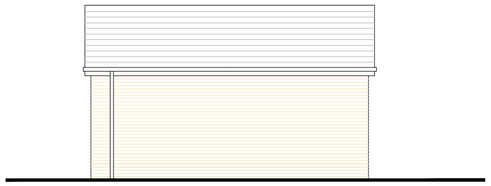

South Elevation Potters End Scale 1:100

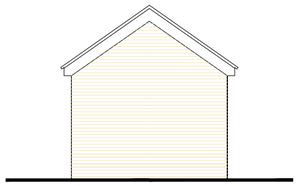

East Elevation Scale 1:100

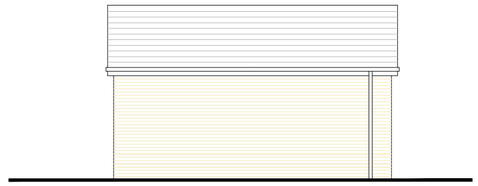

North Elevation Scale 1:100

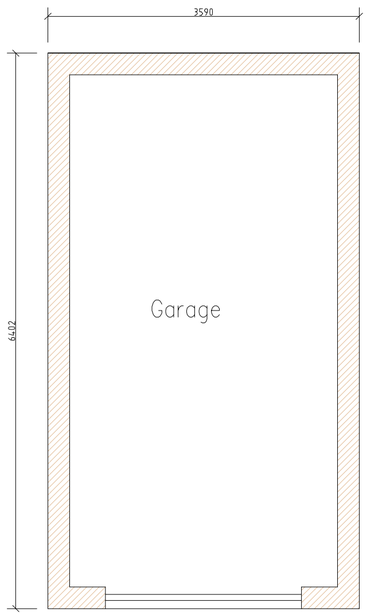

Floor Plan Scale 1:50



Roof Plan Scale 1:50

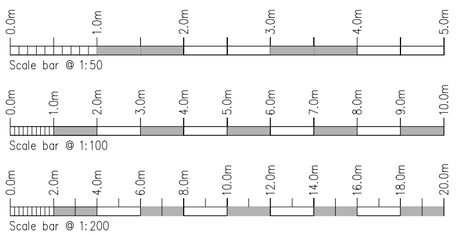

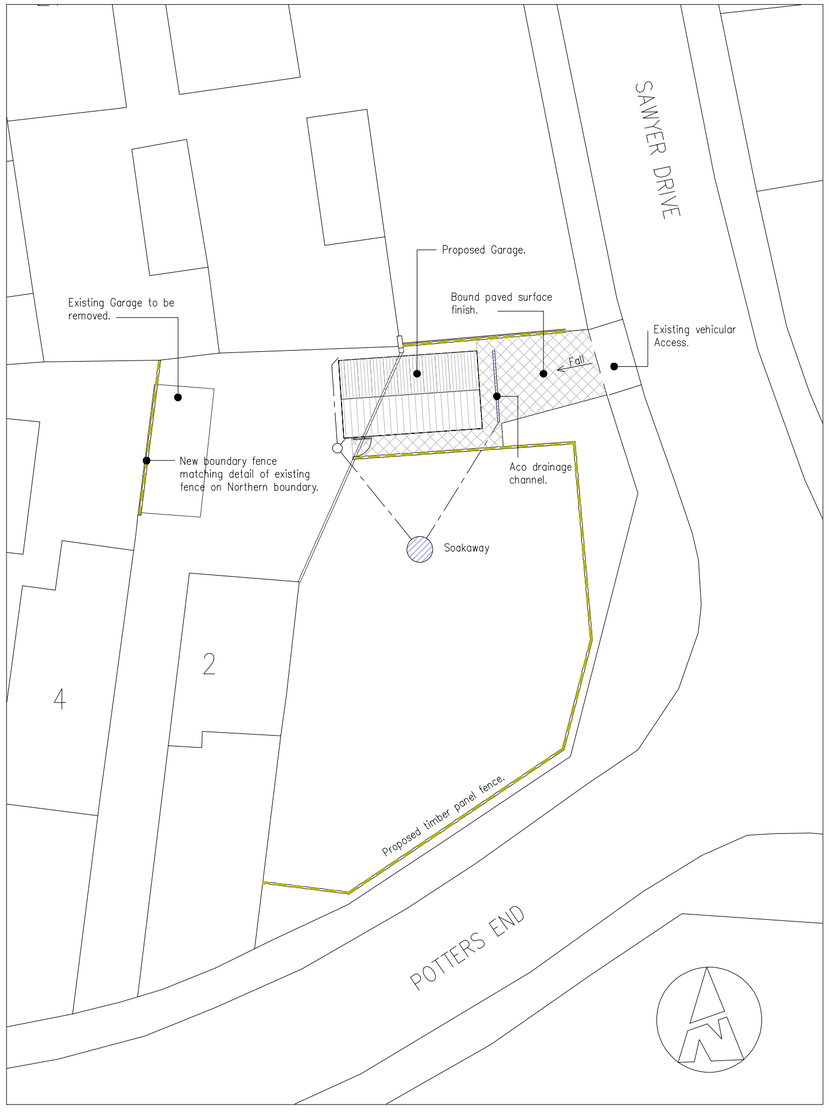

Site Plan Scale 1:200

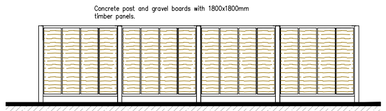

Elevation Scale 1:100

Rev.	Drawn	Comments.	Date

MAC
ARCHITECTURAL DESIGN LTD
Moorland House, 123 Moorland Road, Burslem, ST6 1JD.
T:01782 503302 E:admin@mac-arch.co.uk

Applicant:
Mr M Bailey.

Project:
Proposed Garage at 2 Potters End, Biddulph, Stoke on Trent, Staffordshire, ST8 6SX.

Title:
Plans & Elevations.

Status:
Planning

Paper A2: Drawn: ACBailey March 2019 Drawing Ref: 1451-03