
Revisions		
Rev.	Comments	Date

Serial number: 160582

© Crown copyright and database right 2019
Ordnance Survey licence 100048957
Reproduction in whole or in part is prohibited
without the prior permission of Ordnance Survey

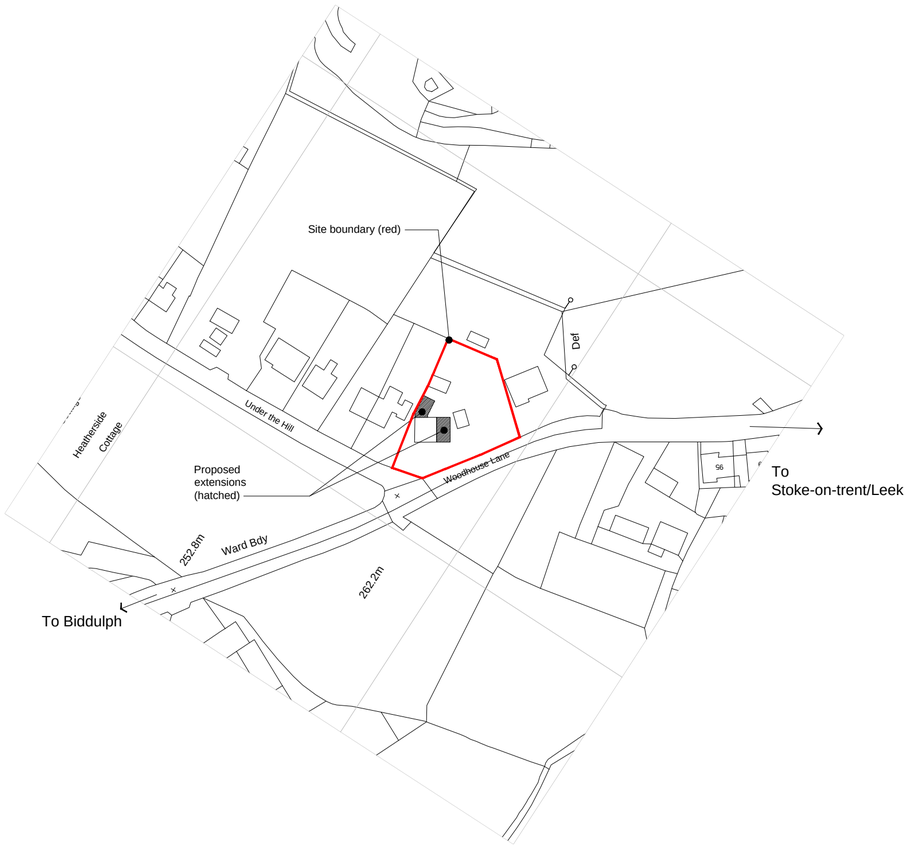

Site Location Plan
Scale 1:1250



Block Plan
Scale 1:200

Mr and Mrs Finnegan

Proposed Side and Rear
Extensions to Existing Dwelling:

Corner House
Under-the-Hill
Biddulph Moor
Stoke-on-Trent
ST8 7RR

Survey as Existing
(for Planning)

Scale @ A2	February
1:50 & 1:100	2019

Drawing Number
02