Revisions		
Rev.	Comments	Date



Existing Front Elevation - Scale 1:50



Existing Side Elevation - Scale 1:50



Existing Rear Elevation - Scale 1:50

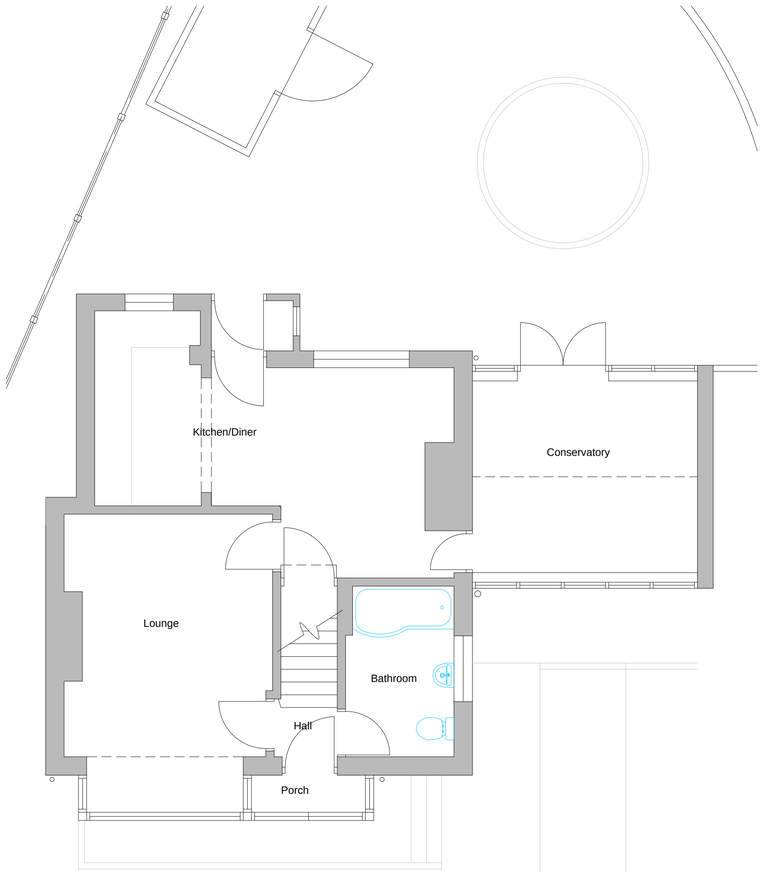

Existing Ground Floor Plan
Scale 1:50

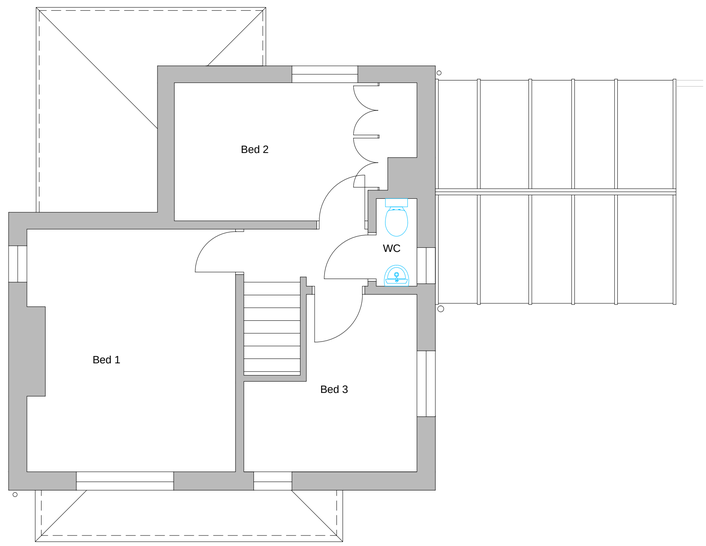

Existing First Floor Plan
Scale 1:50

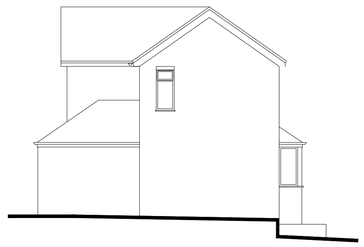

Existing Side Elevation
Scale 1:100

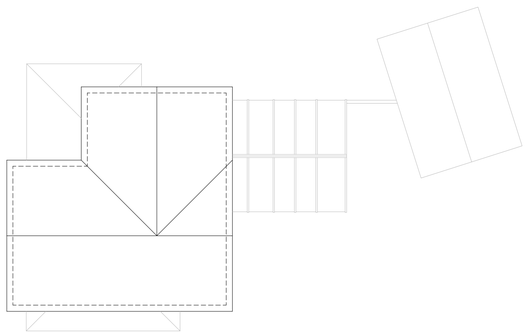

Existing Roof Plan
Scale 1:100

Mr and Mrs Finnegan

Proposed Side and Rear Extensions to Existing Dwelling:

Corner House
Under-the-Hill
Biddulph Moor
Stoke-on-Trent
ST8 7RR

Survey as Existing
(for Planning)

Scale @ A1	February
1:50 & 1:100	2019

Drawing Number
02