Revisions		
Rev.	Comments	Date

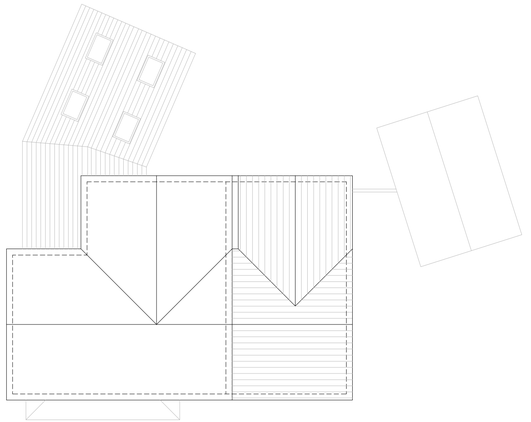

Proposed Roof Plan
Scale 1:100

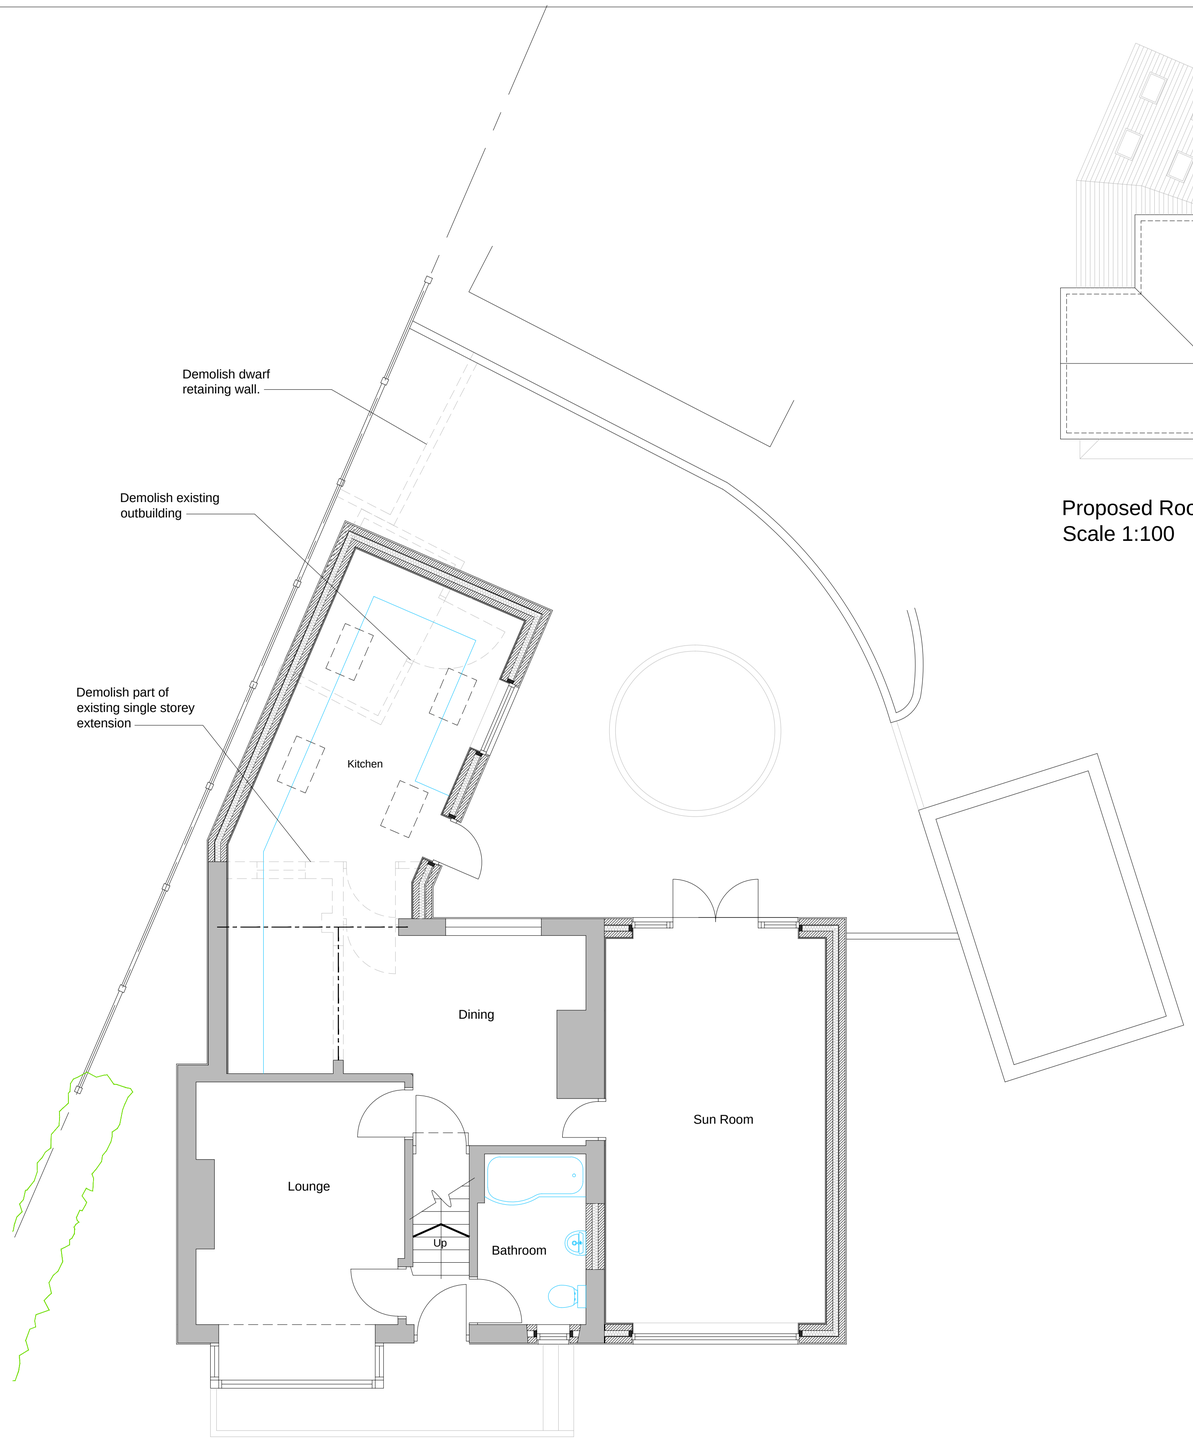

Proposed Ground Floor Plan and Partial Site Plan
Scale 1:50

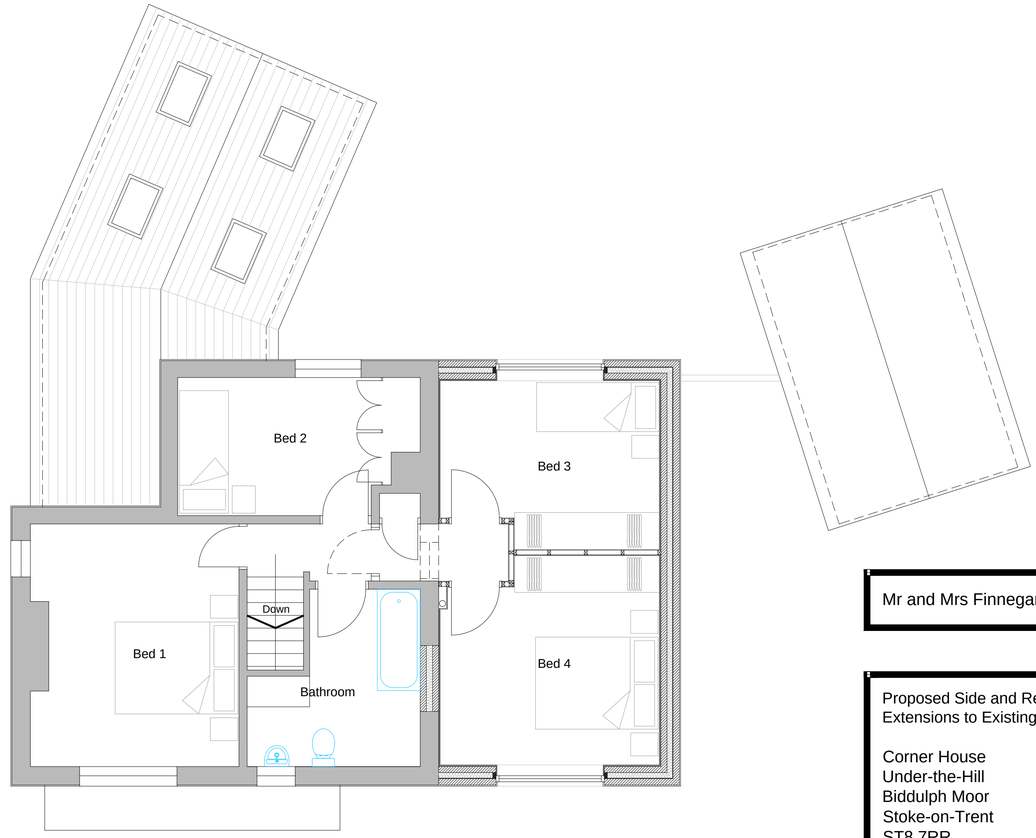

Proposed First Floor Plan
Scale 1:50

Mr and Mrs Finnegan

Proposed Side and Rear Extensions to Existing Dwelling:

Corner House
Under-the-Hill
Biddulph Moor
Stoke-on-Trent
ST8 7RR

Plans as Proposed
(for Planning)

Scale @ A1	February
1:50 & 1:100	2019

Drawing Number
03