Revisions		
Rev.	Comments	Date



Proposed Front (South West) Elevation - Scale 1:50

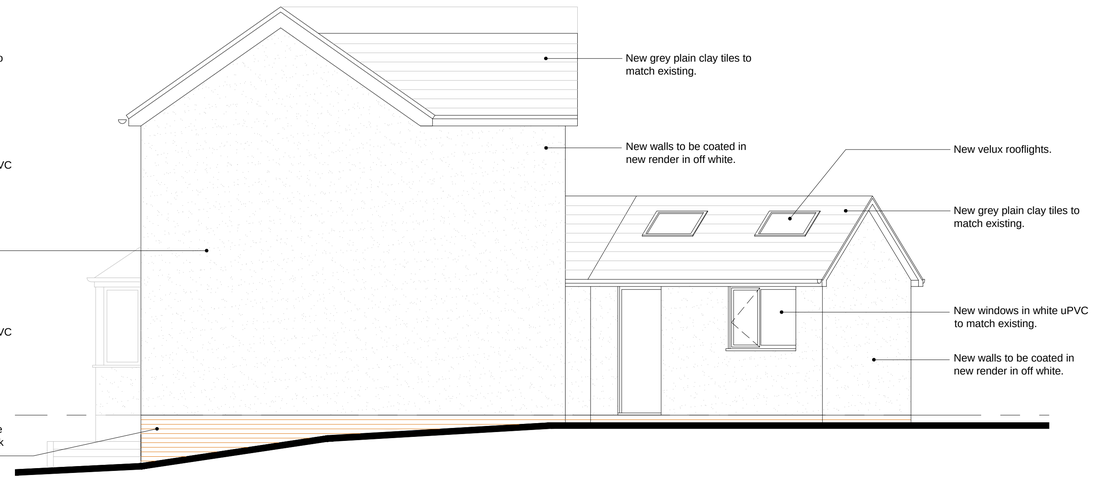

Proposed Side (South East) Elevation - Scale 1:50



Proposed Rear (North East) Elevation - Scale 1:50

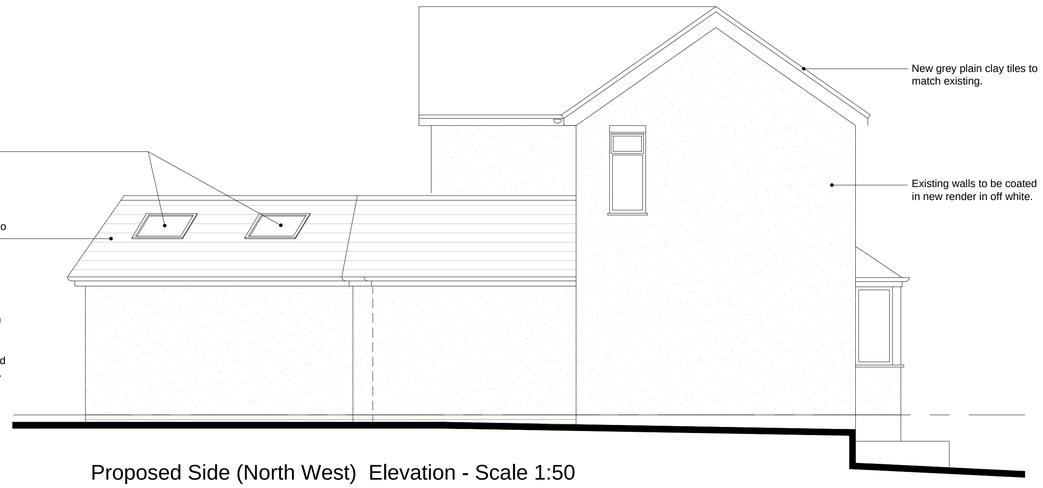

Proposed Side (North West) Elevation - Scale 1:50

Mr and Mrs Finnegan

Proposed Side and Rear Extensions to Existing Dwelling:

Corner House
Under-the-Hill
Biddulph Moor
Stoke-on-Trent
ST8 7RR

Elevations as Proposed (for Planning)

Scale @ A1 1:50	February 2019

Drawing Number 04