


Northeast facing elevation

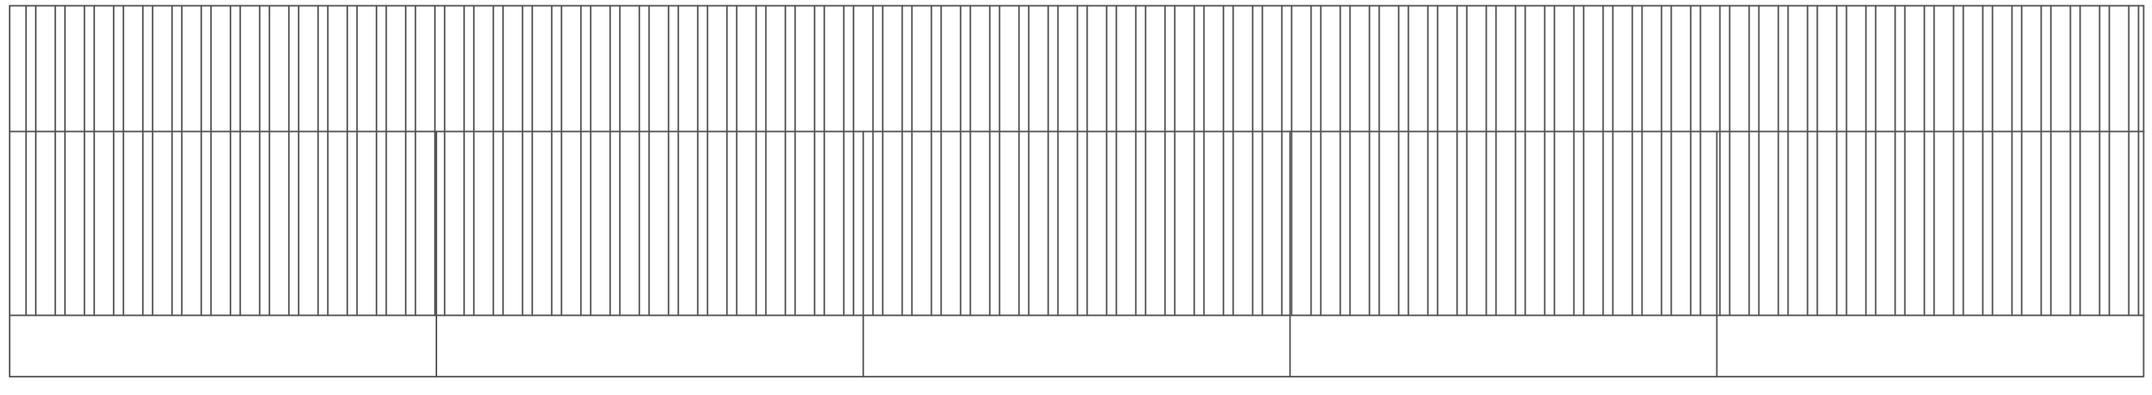


Southwest facing elevation

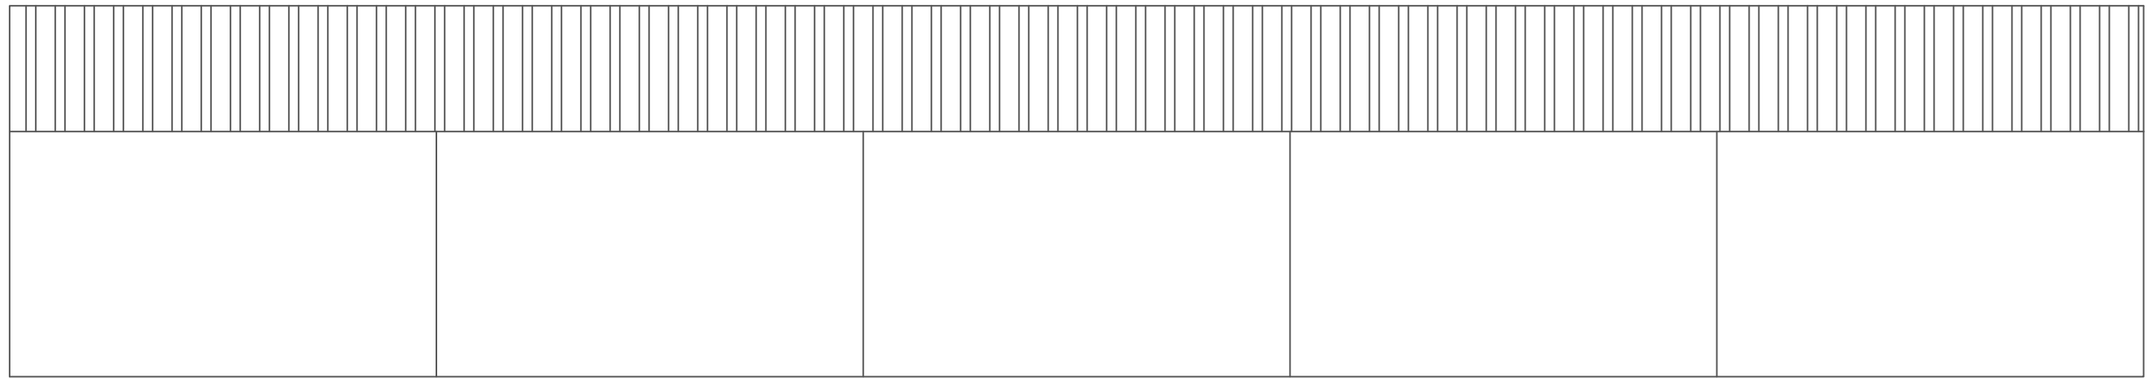

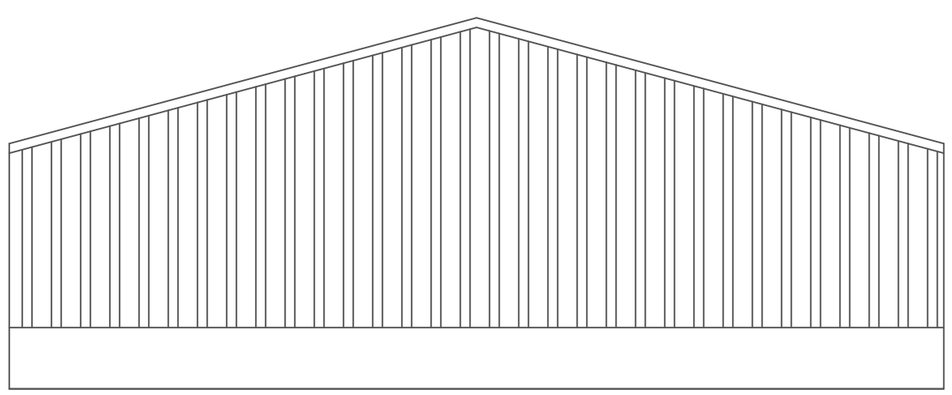

Northwest facing elevation

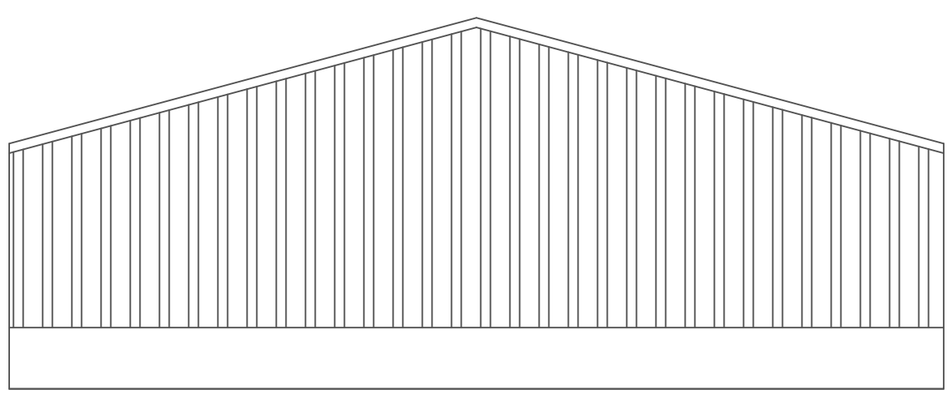

Southeast facing elevation

Client:
Mr H Nichols

Application:
Prior Notification

Drawing title:
Site Plan

Scale:
1:100 @ A2

Drawing number:
1249/J180039/002.1

Date:
5 April 2019

Drawn by:
BJW

WHARFE
RURAL PLANNING

Sapling Home Farm, Ullard Hall Lane, Lower Peover, Knutsford, Cheshire WA16 9PJ

T: 01565 723795
E: info@wharferuralplanning.co.uk
W: www.wharferural planning.co.uk