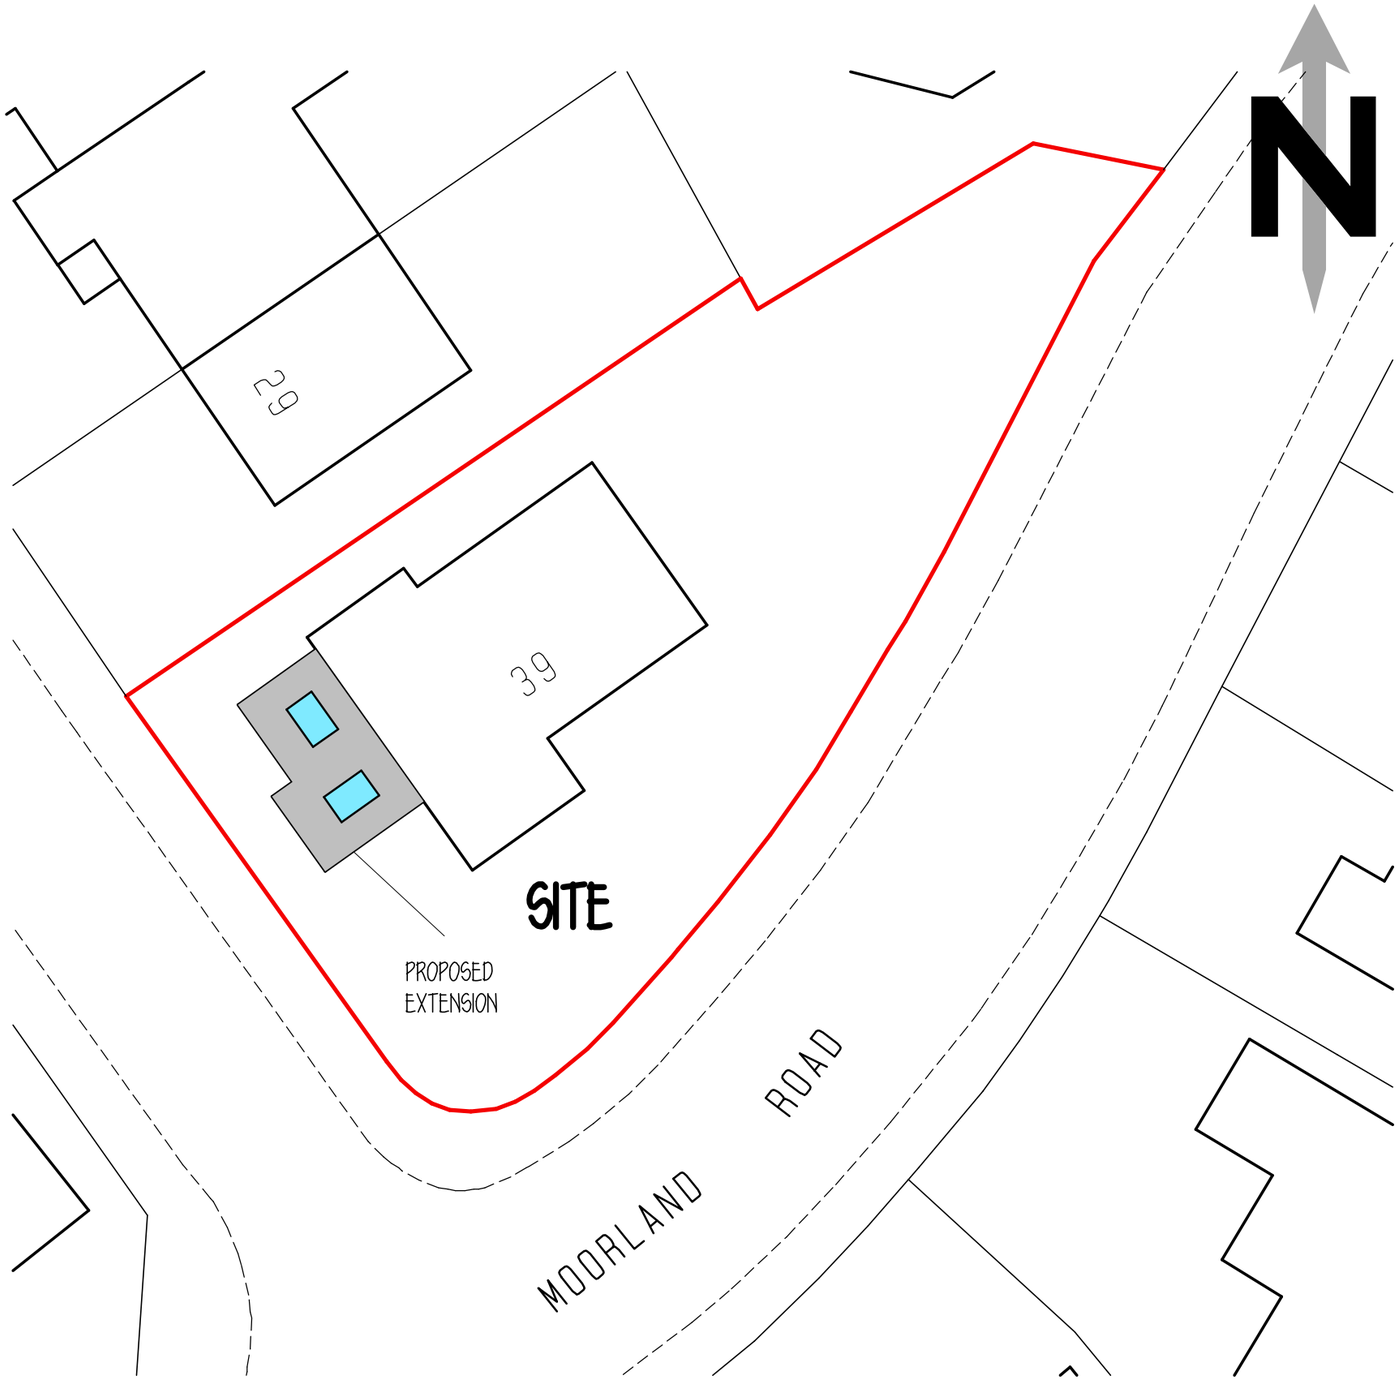

BLOCK PLAN 1:200

Ordnance Survey (c) Crown Copyright 2019. All rights reserved. Licence number 100022432

0 5 10metres

Scale Bar 1:200 on A3 Sheet

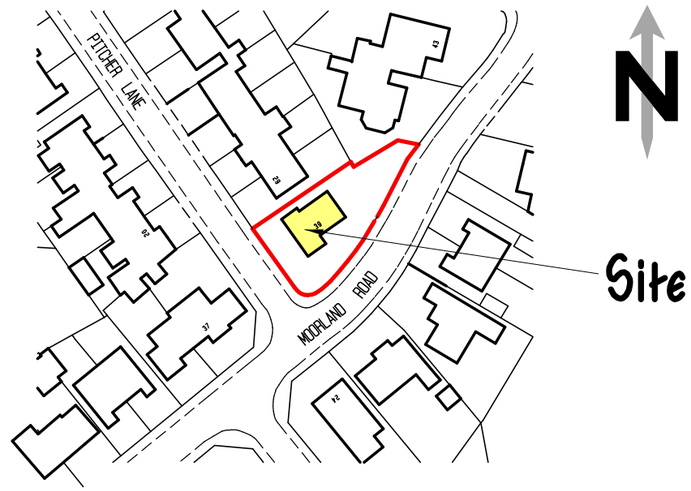

LOCATION PLAN

1:1250

0 10 20 30 40 50metres

Scale Bar 1:1250 on A3 Sheet

RICS
The mark of
property professionalism worldwide

RLM ASSOCIATES

JOB: 39, MOORLAND ROAD, LEEK.	
CLIENT: Mr. & Mrs. KEATES.	
DRAWING: BLOCK AND LOCATION PLANS.	
DATE: April 2019.	SCALE: 1:200, 1:1250.
DRWG No.: RLM913/3.	REVISION: