
Construction Drafting Services

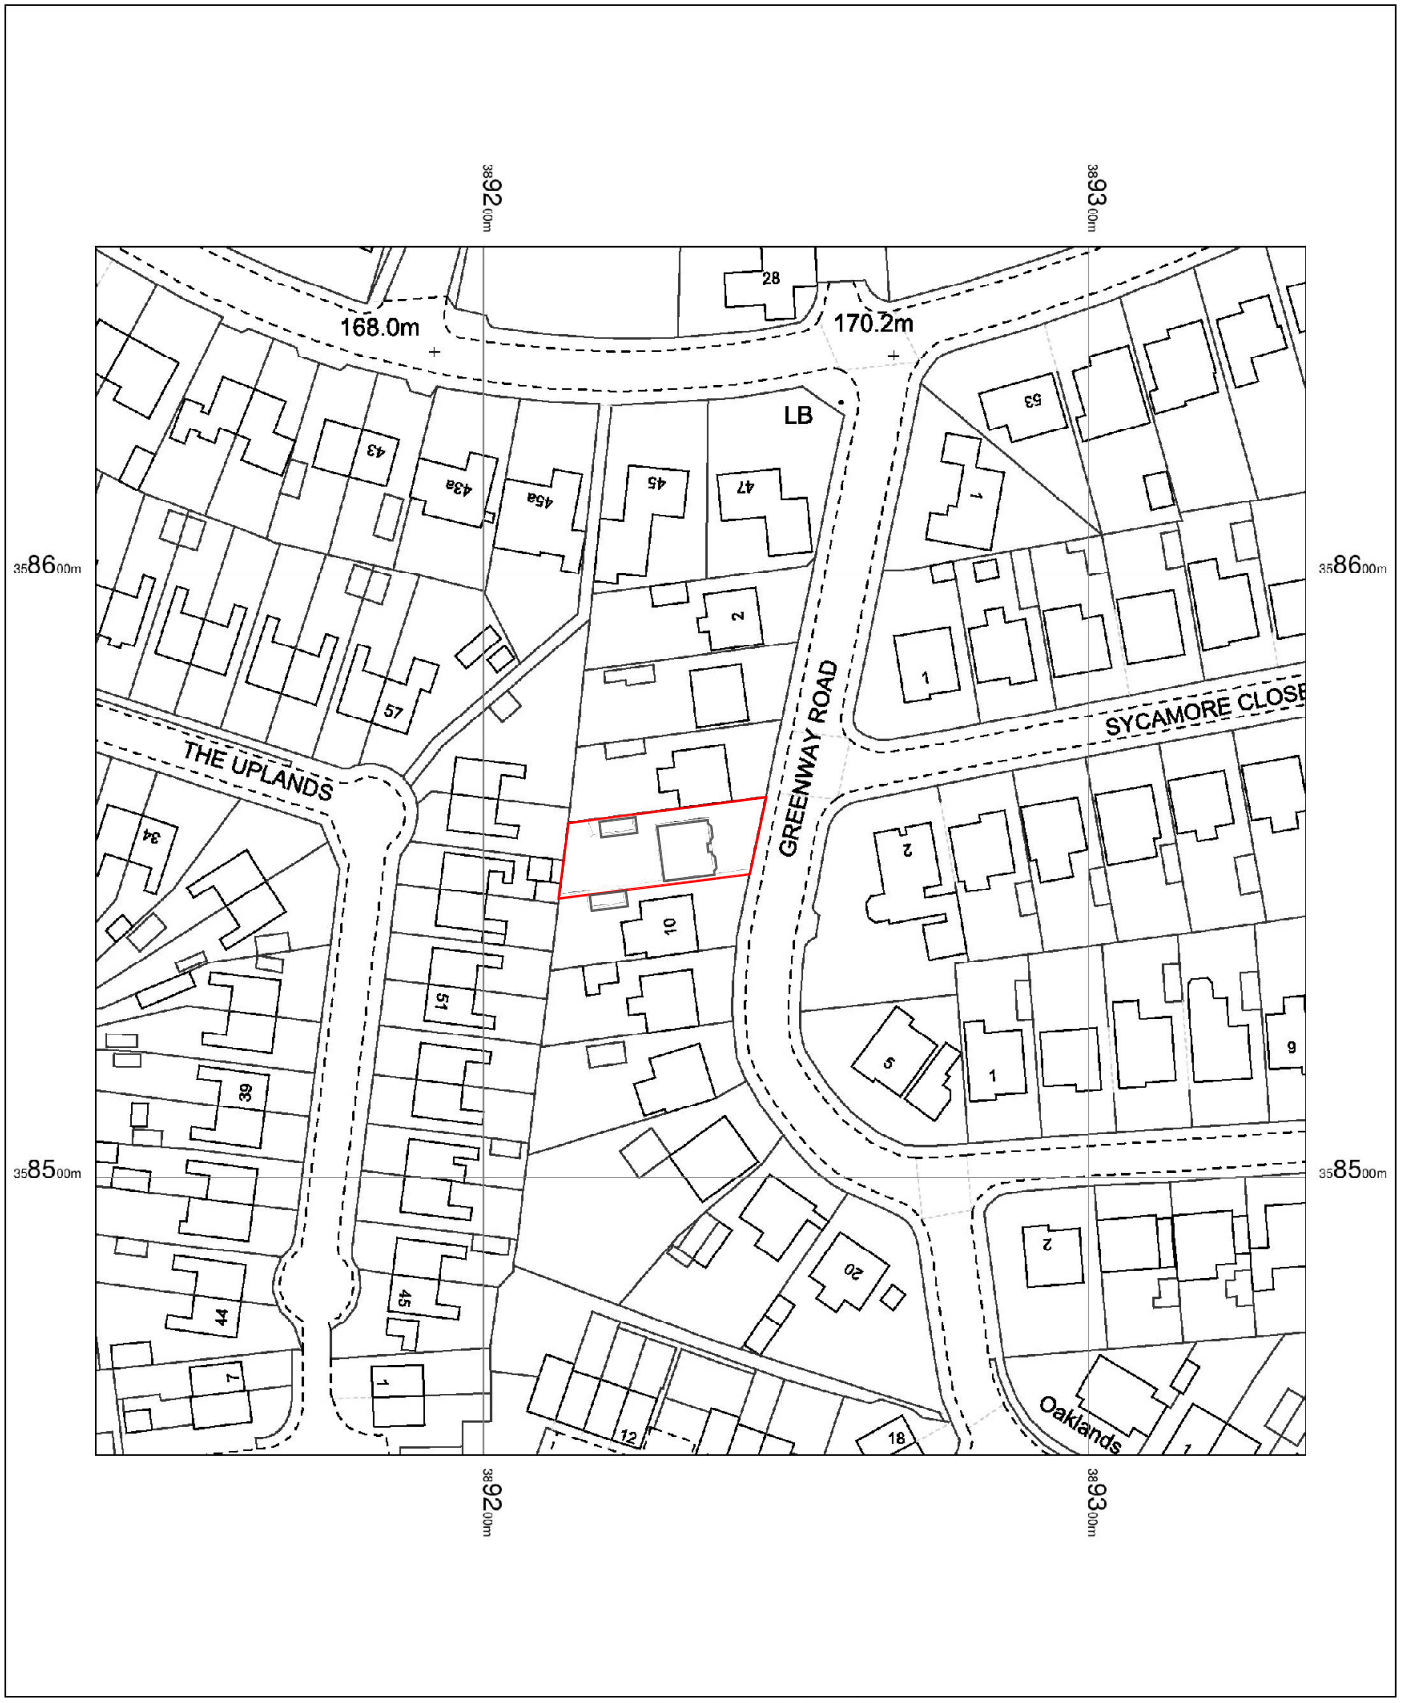

OS MasterMap 1250/2500/10000 scale
Tuesday, April 23, 2019. ID: BW1-00794678
maps.blackwell.co.uk

1:1250 scale print at A4, Centre: 389236 E, 358554 N

© Crown Copyright Ordnance Survey. Licence no. 100041041

N

BLACKWELL'S
MAPPING SERVICES
PERSONAL & PROFESSIONAL MAPPING
www.blackwellmapping.co.uk
TEL: 0800 151 2612
maps@blackwell.co.uk