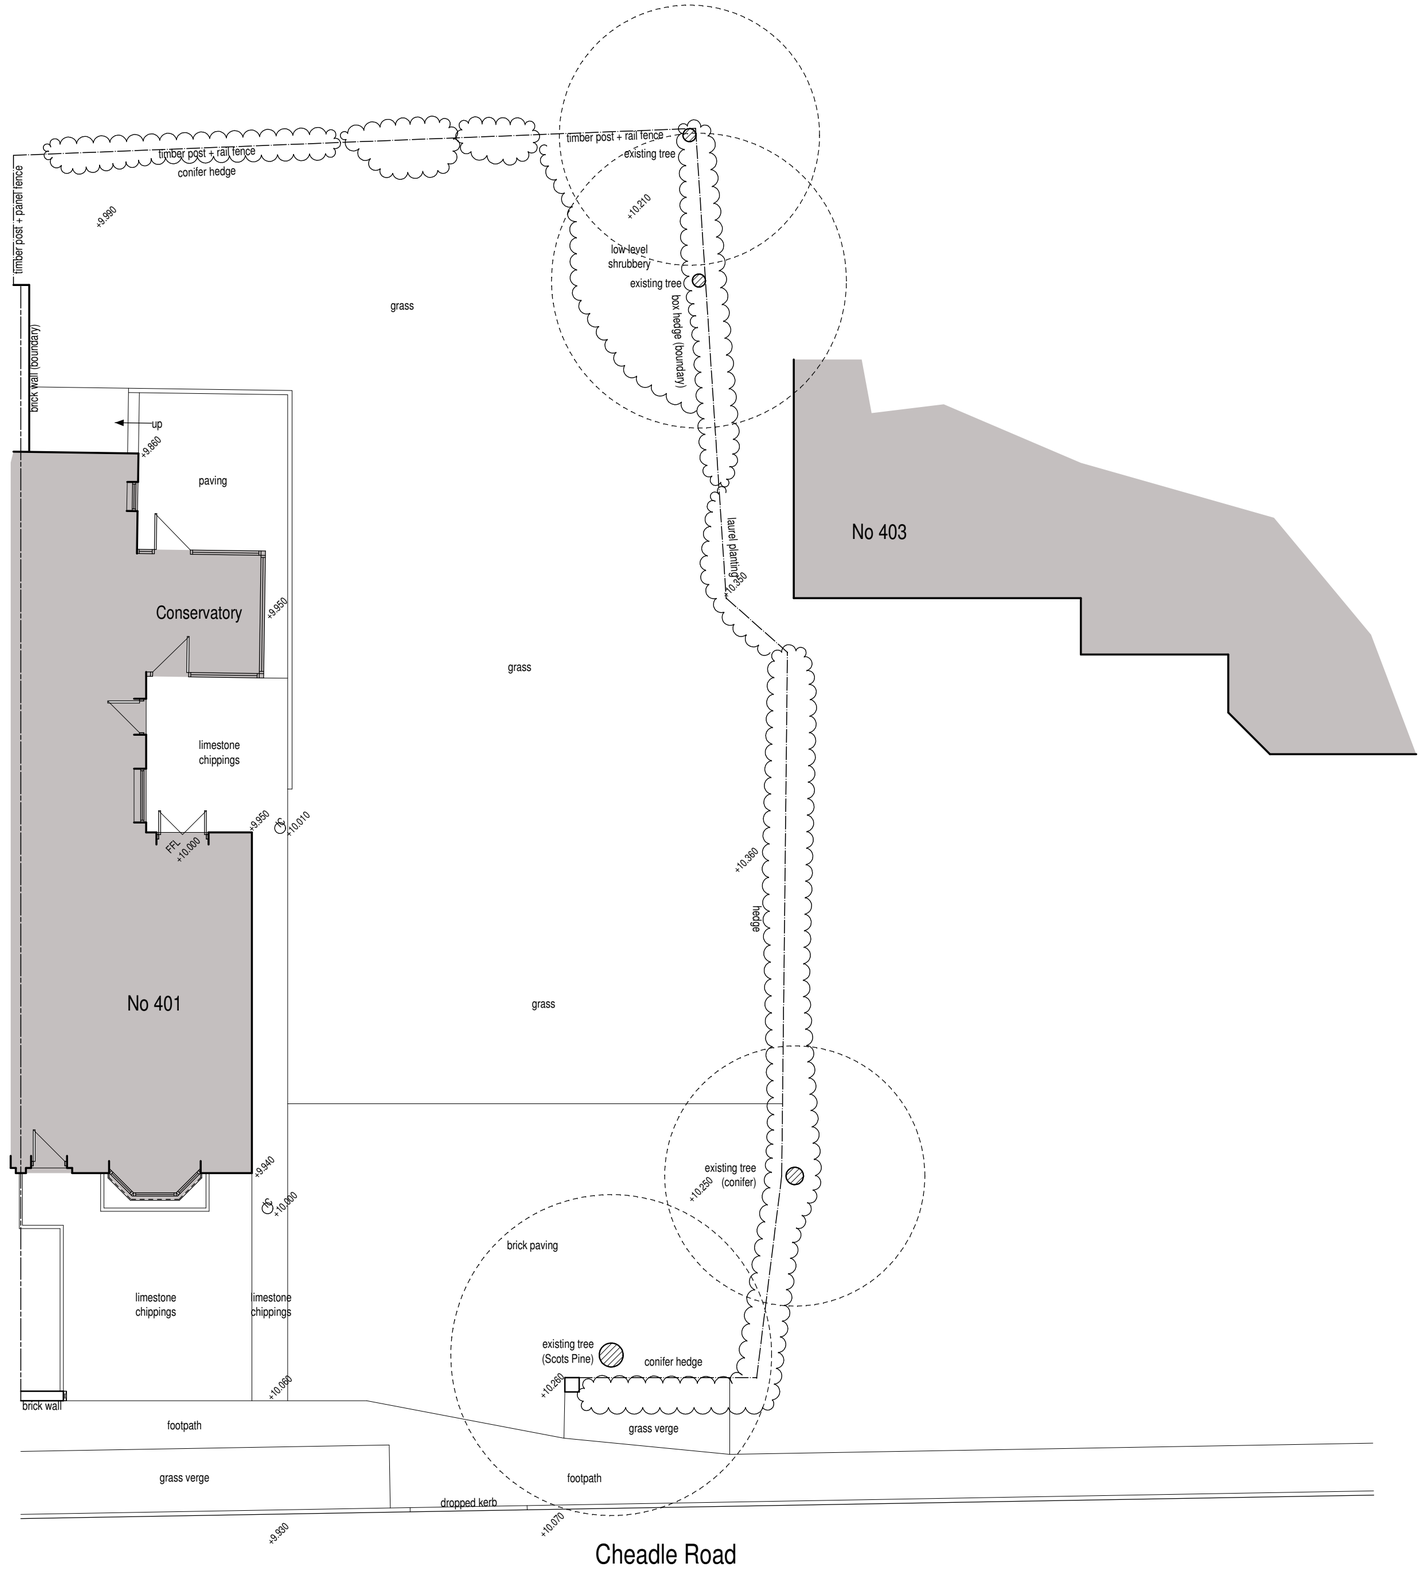



0.0m 1.0m 2.0m 3.0m 4.0m 5.0m

scale bar @ 1:100

# Mr M Davis

PROPOSED DWELLING ON LAND ADJ
401 CHEADLE ROAD,
CHEDDLETON,
STAFFS, ST13 7BH

EXISTING CONDITIONS
SITE PLAN

| Date | Sheet | Scale |
|---|---|---|
| FEBRUARY 2019 | A2 | 1:100 |
| Drg No. | Rev. | Drawn |
| 2019-2402-01 | - | NAW |

SAMMONS Architectural LIMITED
Chartered Institute of Architectural Technologists Registered Practice
10 Cawdry Buildings, Fountain Street, Leek. ST13 6JP
Telephone: 01538 386002
E-mail: info@sammonsltd.co.uk
Web: www.sammonsltd.co.uk

This drawing is copyright.
All dimensions must be checked prior to commencement.