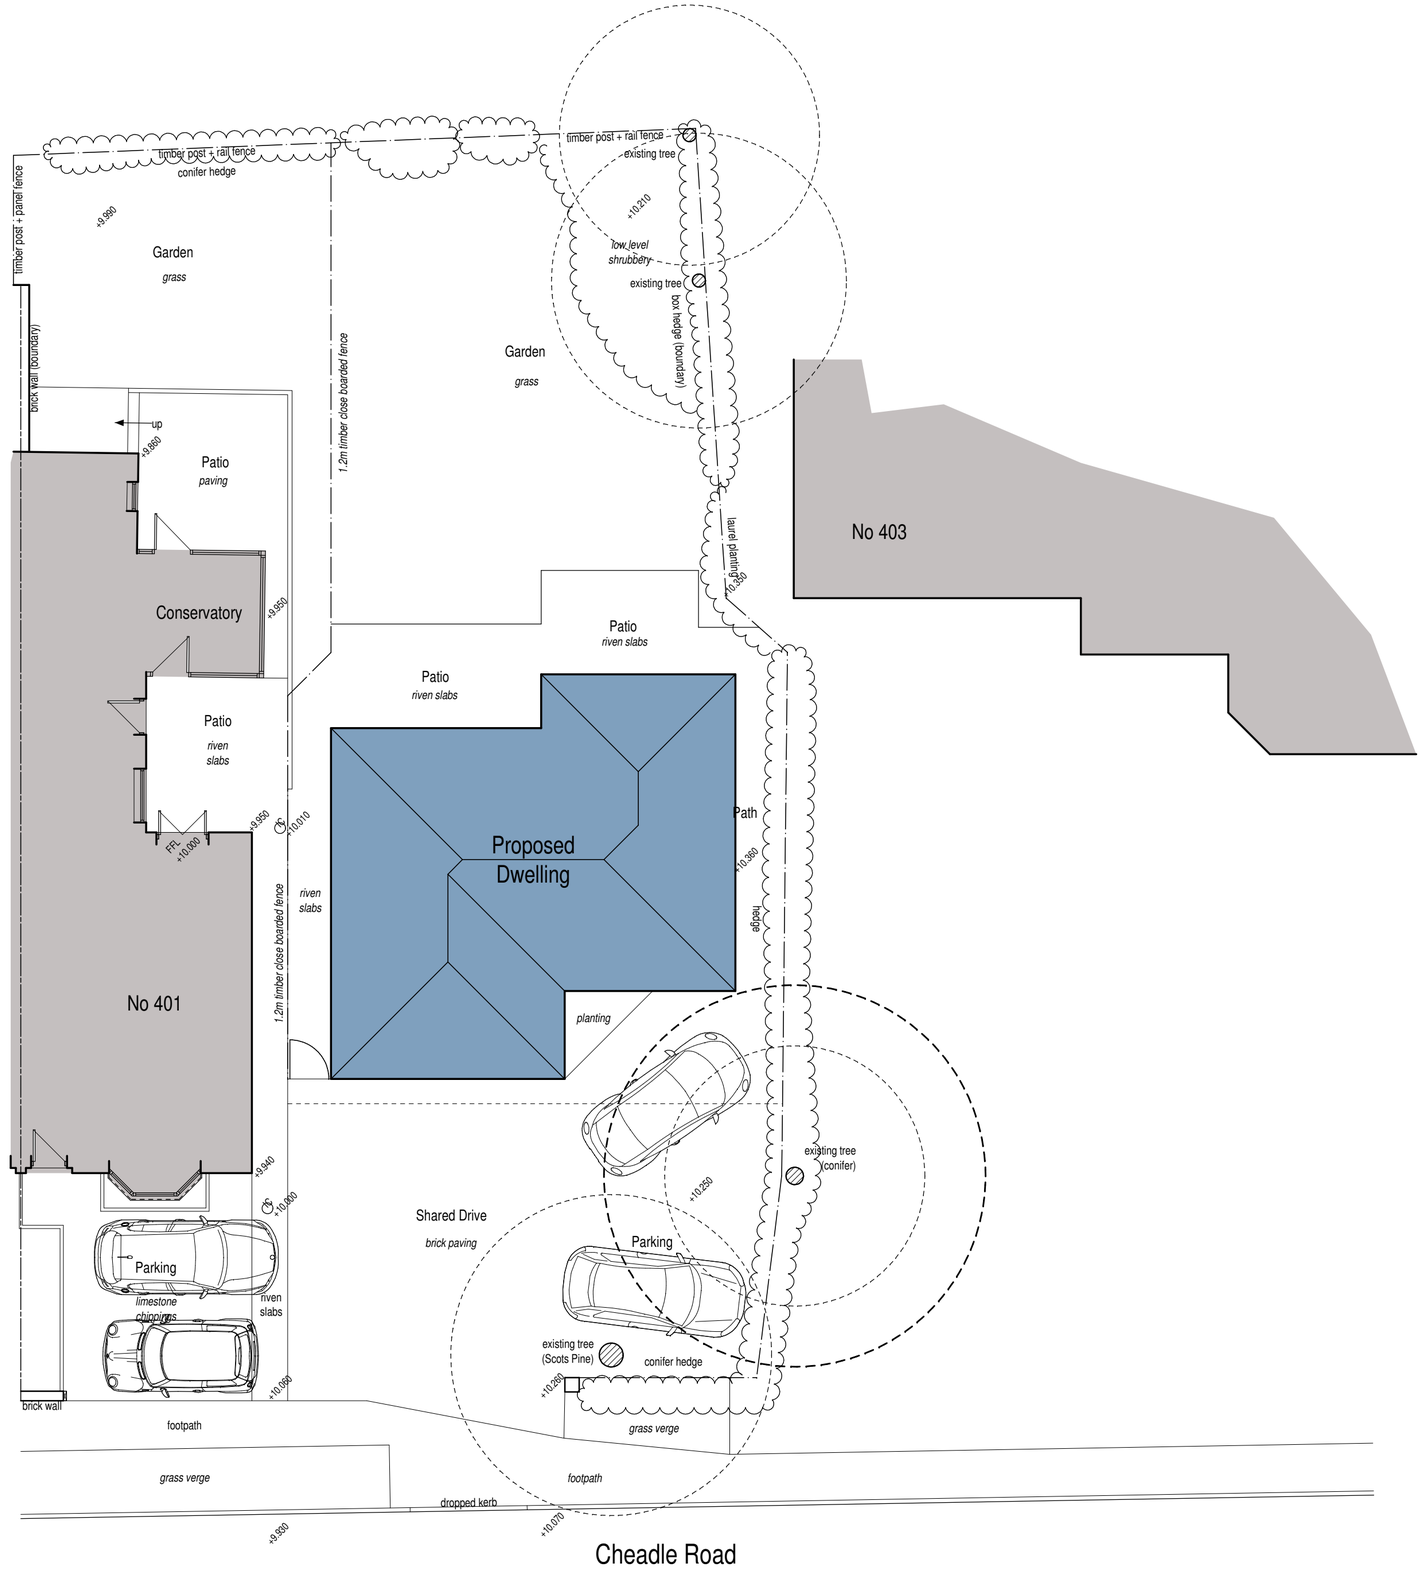


0.0m 1.0m 2.0m 3.0m 4.0m 5.0m

scale bar @ 1:100

Mr M Davis

PROPOSED DWELLING ON LAND ADJ
401 CHEADLE ROAD,
CHEDDLETON,
STAFFS, ST13 7BH

PLANNING PROPOSAL
SITE PLAN

Date	Sheet	Scale
APRIL 2019	A2	1:100
Drg No.	Rev.	Drawn
2019-2402-02	B	RG

A - 10/04/2019 - PLAN UPDATED FOLLOWING CLIENT FEEDBACK
B - 18/04/2019 - PLAN UPDATED FOR PLANNING SUBMISSION.

SAMMONS Architectural LIMITED
Chartered Institute of Architectural Technologists Registered Practice
10 Cawdry Buildings, Fountain Street, Leek. ST13 6JP
Telephone: 01538 386002
E-mail: info@sammonsltd.co.uk
Web: www.sammonsltd.co.uk

This drawing is copyright.
All dimensions must be checked prior to commencement.