
ROB*ert* L **FORD**


private architectural practitioner and rural development consultant

PARKSIDE PARK ROAD LEEK STAFFORDSHIRE ST13 8JT

robiford@btopenworld.com / 01538 398290 / 07969 68 68 86

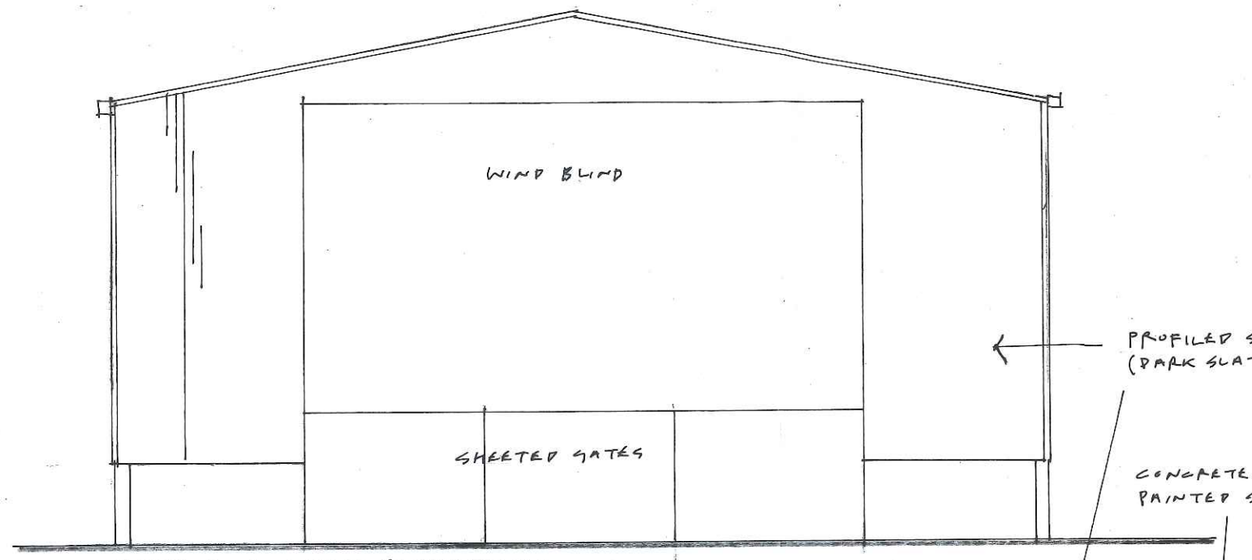

EAST AND WEST ELEVATIONS

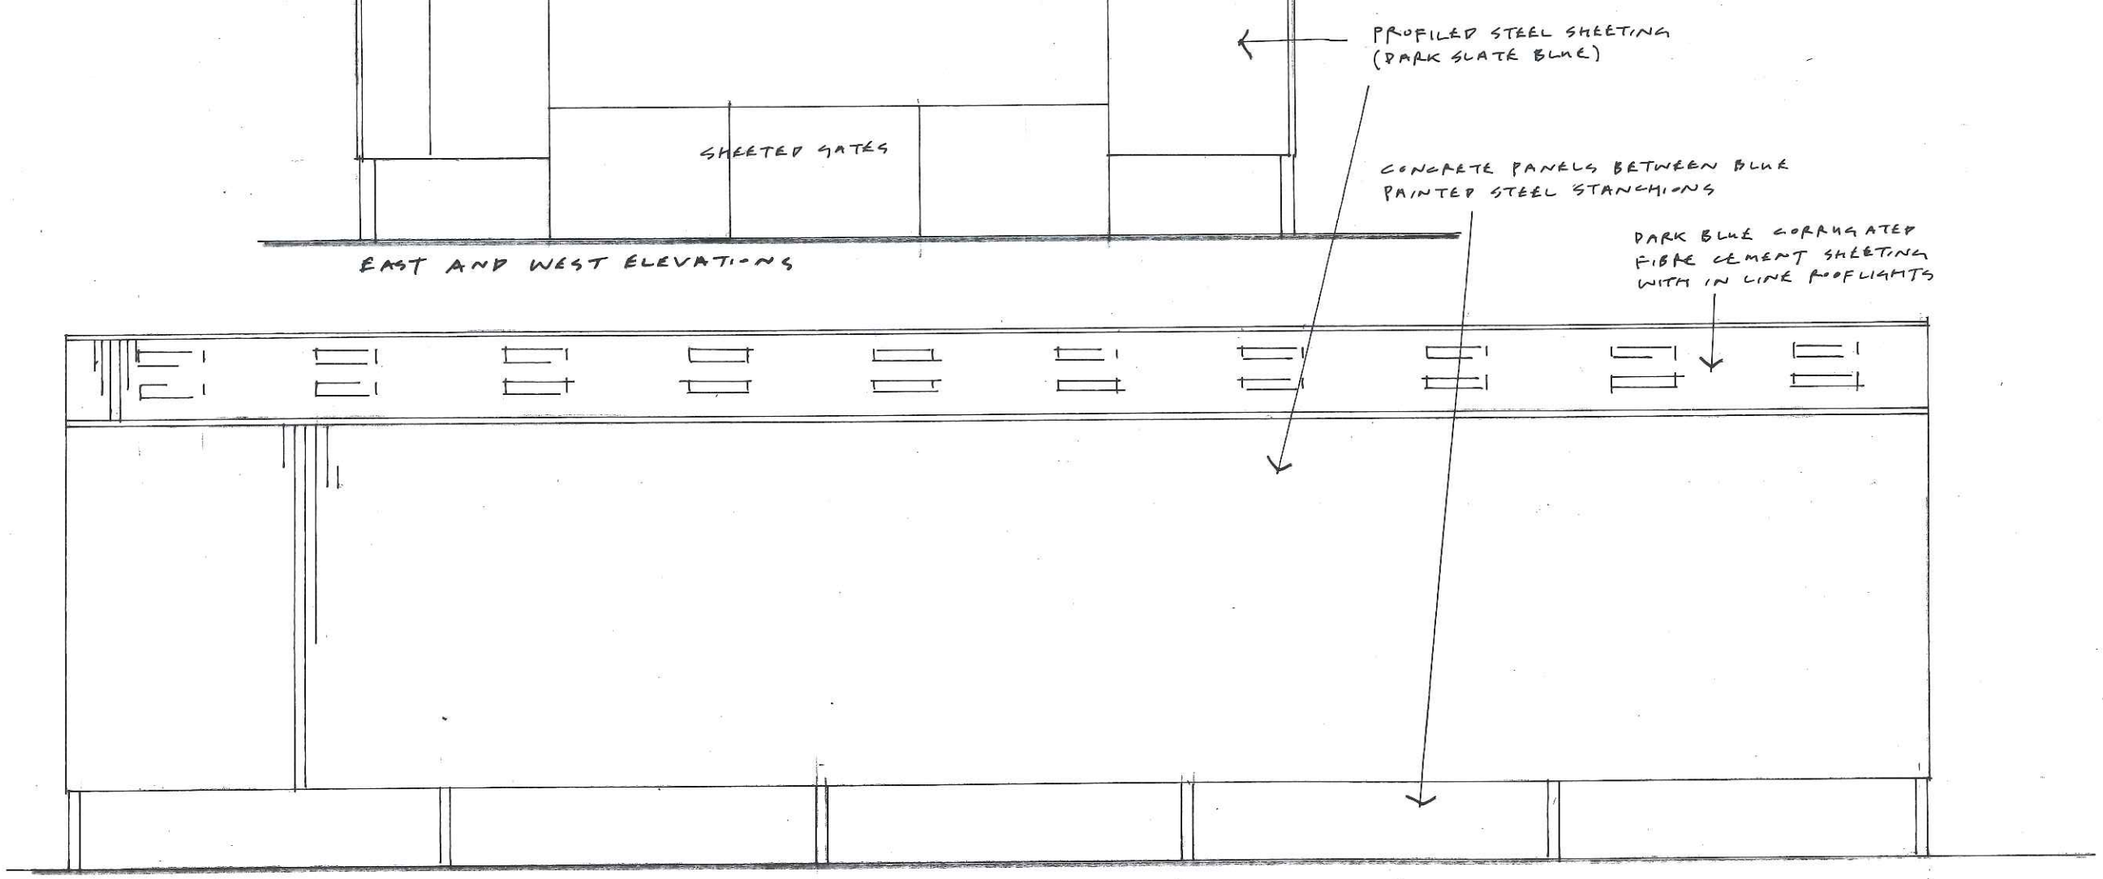

NORTH AND SOUTH ELEVATIONS

1 METRE X 5 METRES AT 1:100 SCALE

DRAWING NO. **GTB 04 ELEVATIONS** 1:100 SCALE AT A3

PROPOSED AGRICULTURAL BUILDING TO HOUSE CATTLE AND DRY FEEDSTUFFS AT **GREENFIELDS FARM** THORNEY EDGE ROAD BAGNALL ST9 9LA

05 2019