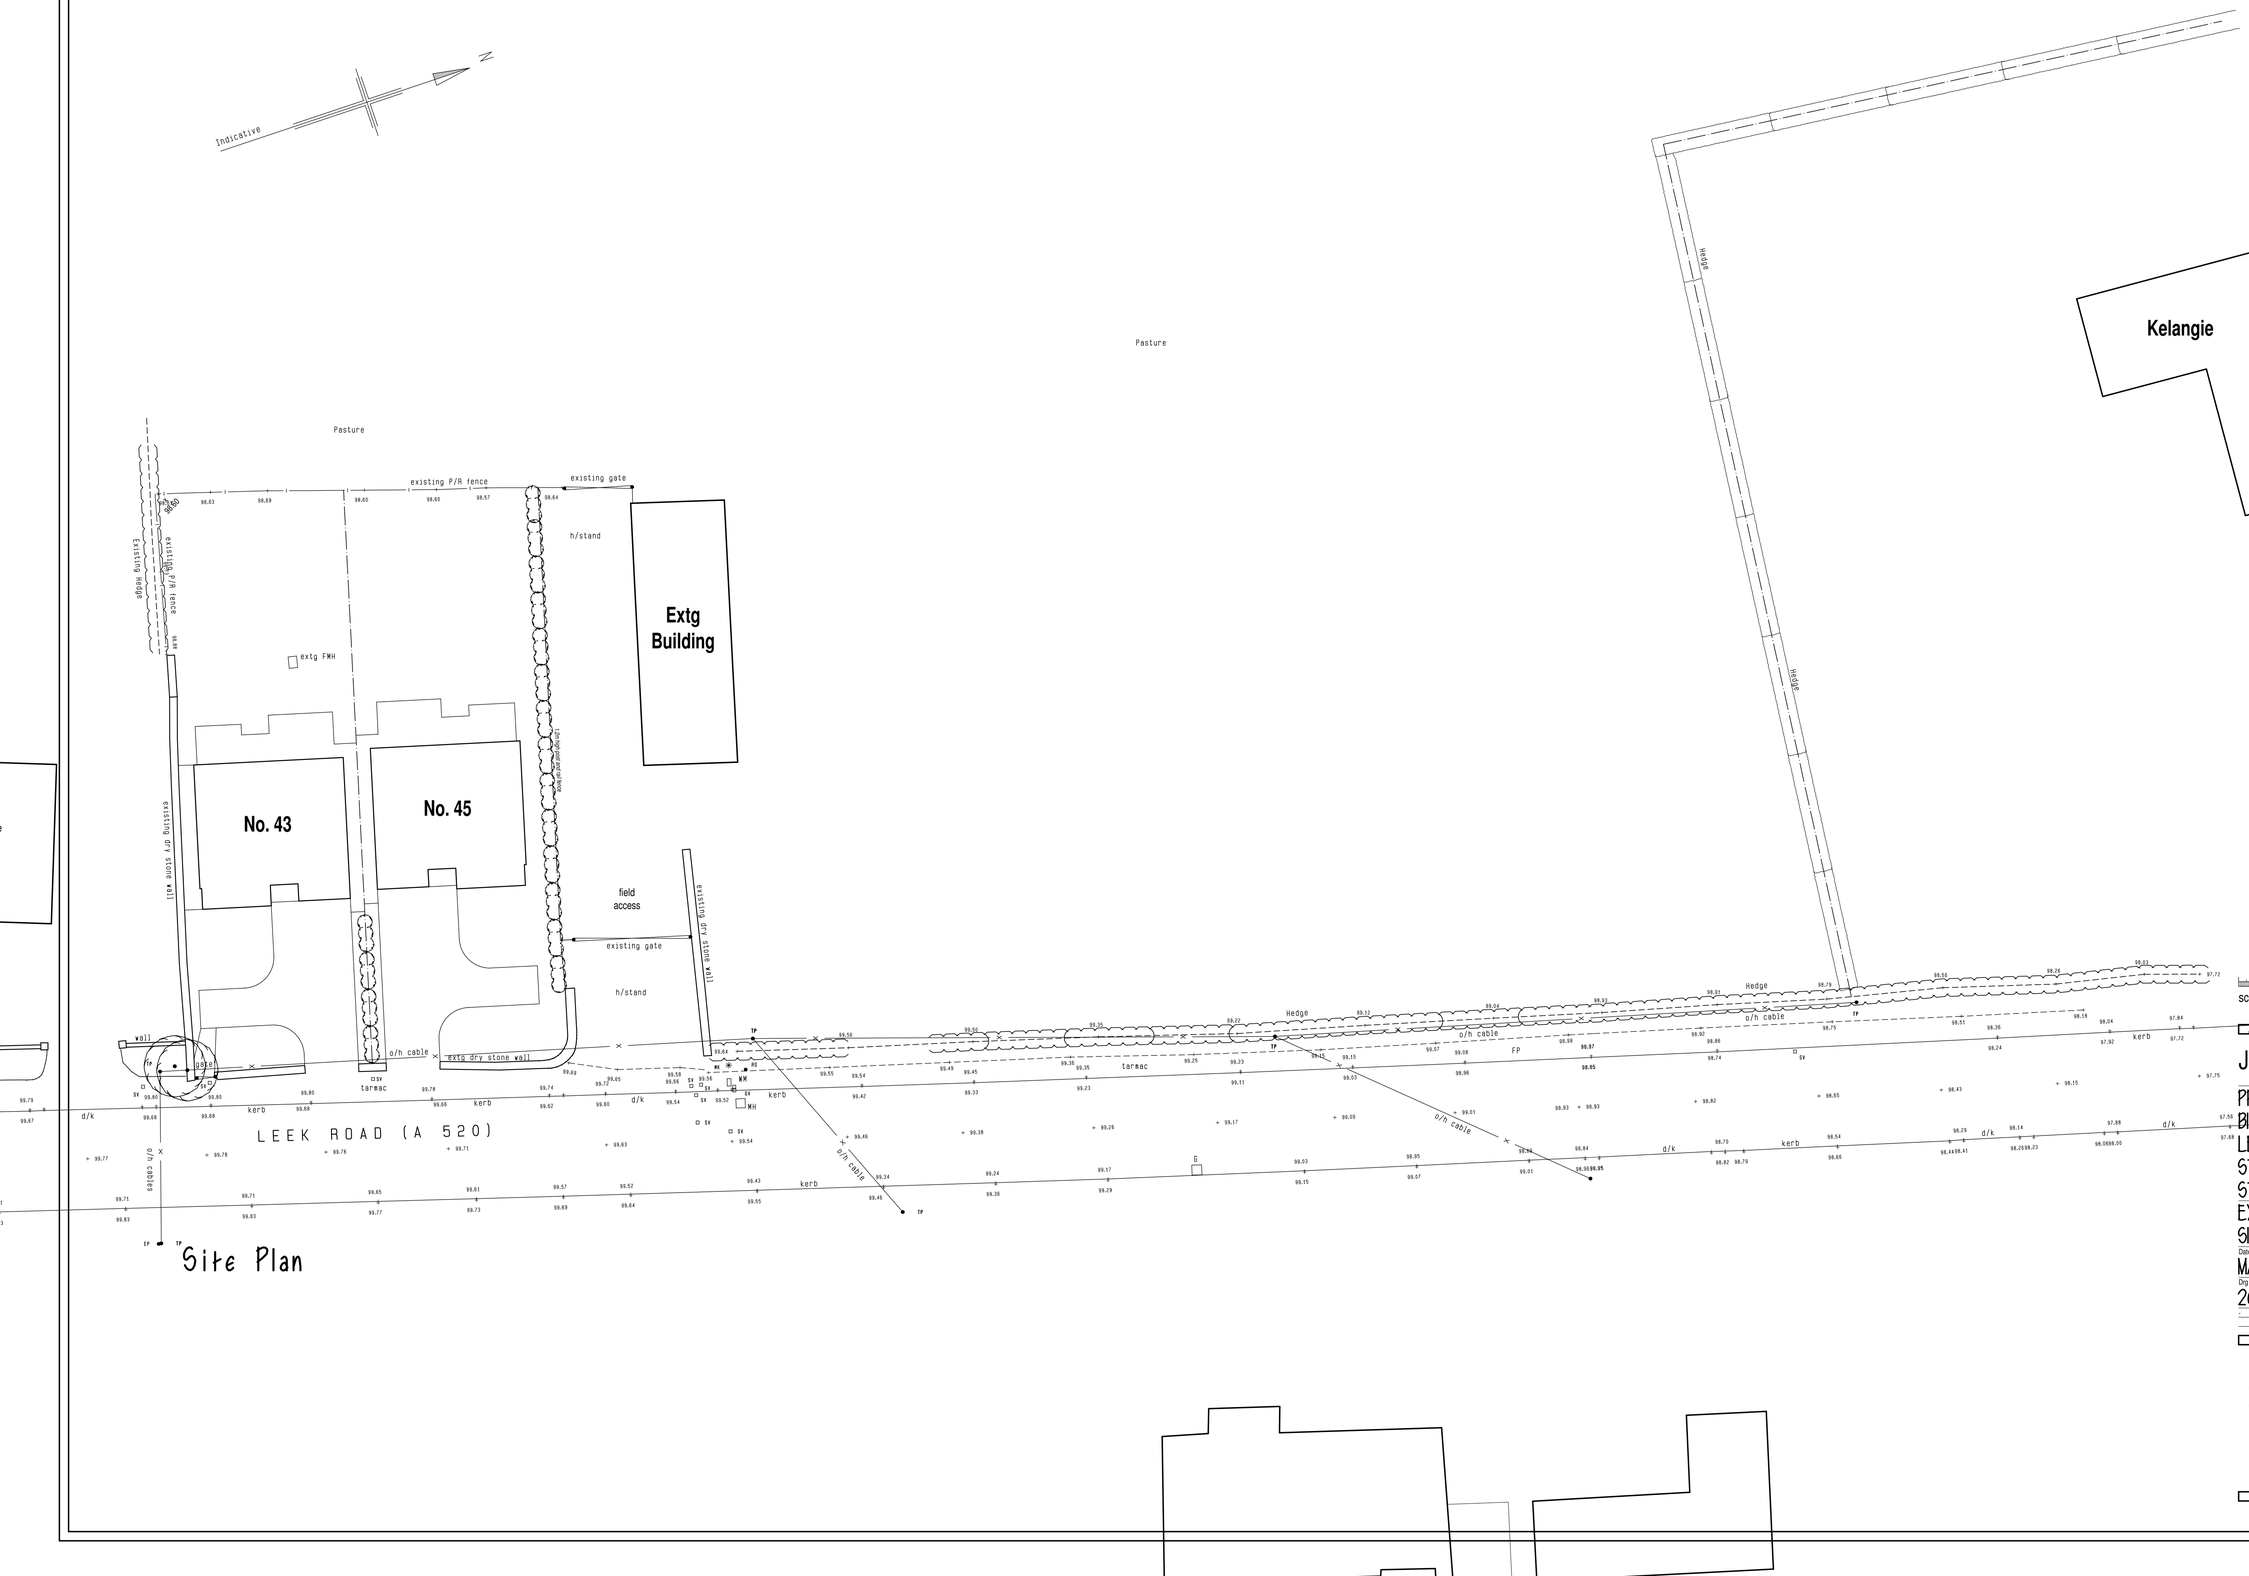

scale bar @ 1:200

JCM Group Holdings (UK) Ltd

PROPOSED DWELLINGS
BIG SOUTHLOWE FARM,
LEEK ROAD, CELLARHEAD,
STAFFORDSHIRE,
ST9 0AR.

EXISTING CONDITIONS
SITE PLAN

Date	Sheet	Scale
MARCH 2019	A1	1:200
Drg No.	Rev.	Drawn
2011-1787-01	-	RG

SAMMONS Architectural LIMITED
Chartered Institute of Architectural Technologists Registered Practice
10 Cawdry Buildings, Fountain Street, Leek. ST13 6JP
Telephone: 01538 386002
E-mail: info@sammonsltd.co.uk
Web: www.sammonsltd.co.uk

This drawing is copyright.
All dimensions must be checked prior to commencement.