



PROPOSED FRONT ELEVATION

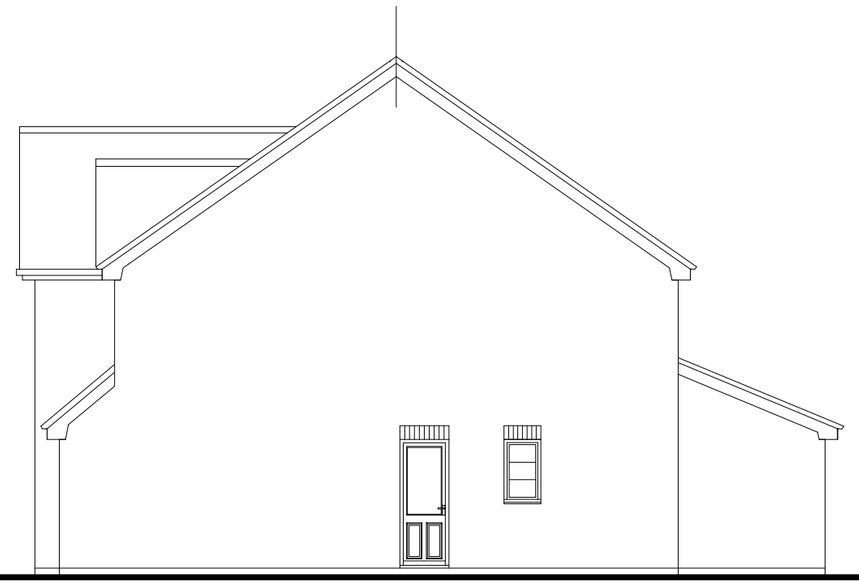


PROPOSED SIDE ELEVATION

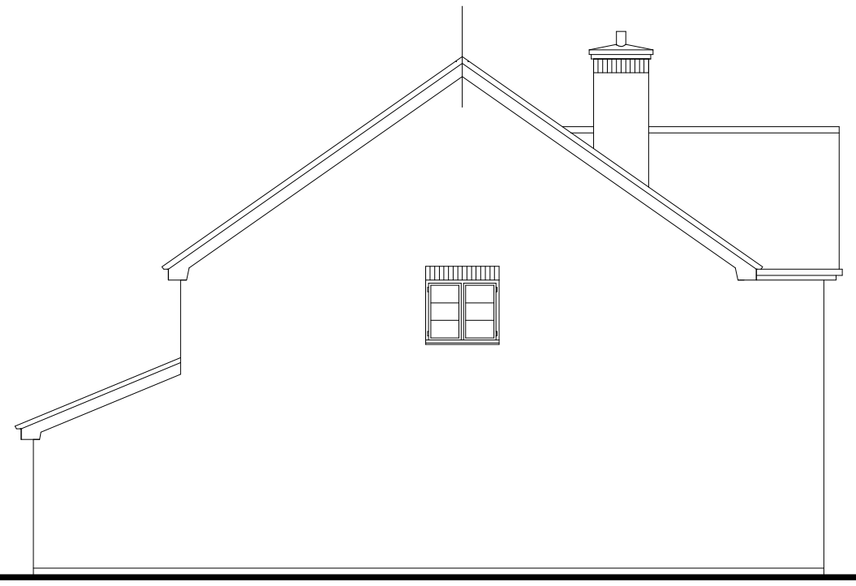


PROPOSED SIDE ELEVATION



PROPOSED REAR ELEVATION

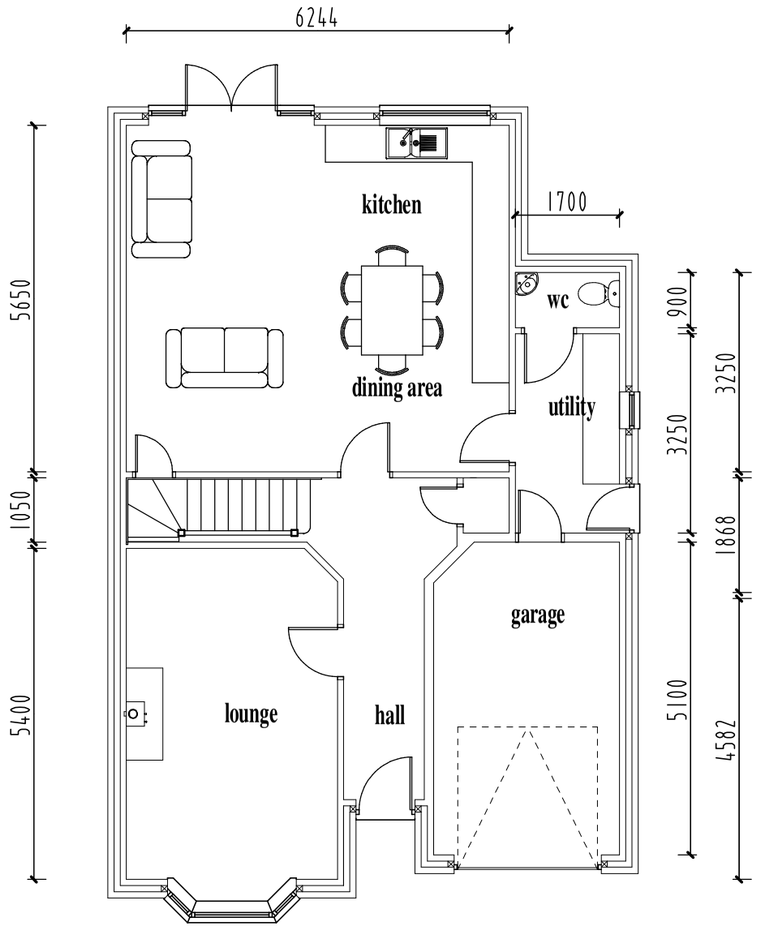


PROPOSED GROUND FLOOR PLAN

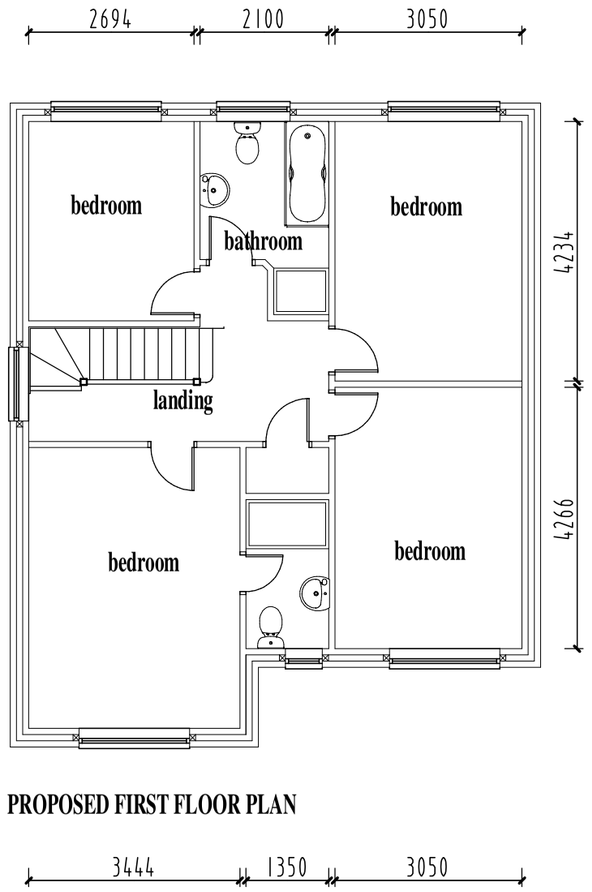

PROPOSED FIRST FLOOR PLAN



SITE PLAN 1:500

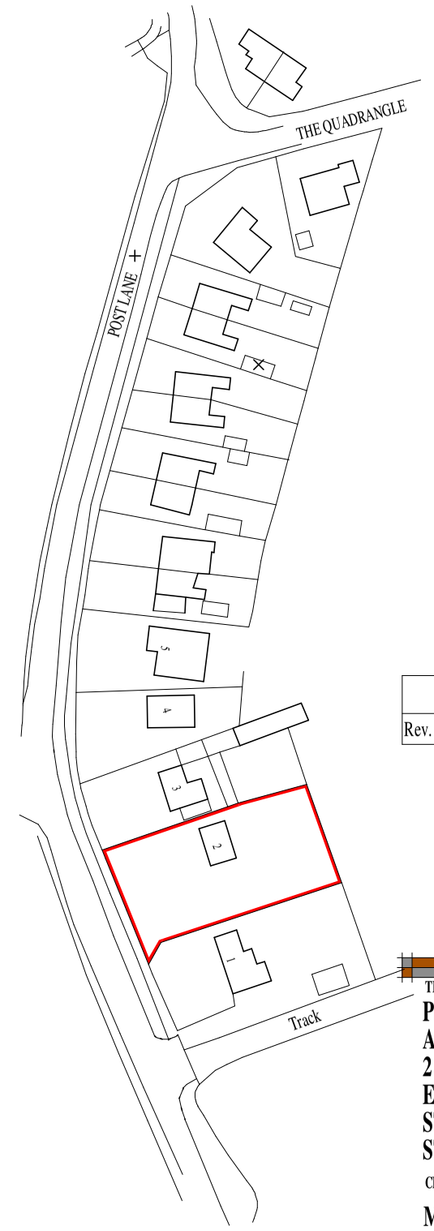

LOCATION PLAN 1:1250

Ordnance Survey, (c) Crown Copyright 2018. All rights reserved. Licence number 100022432

Rev. A	Chimney relocated	15/02/2019

Building Design

CIAT Registered Practice

TITLE

PROPOSED REPLACEMENT DWELLING AND NEW DWELLING
2 POST LANE
ENDON
STOKE-ON-TRENT
ST9 9DT

CLIENT

MARK LEESE BUILDERS

DRAWING NO.

PLOTS 1 & 2

SCALE: 1:100

DATE: NOVEMBER 2018

B. BLAKEMAN CIAT
15A, WHITMORE ROAD, NEWCASTLE,.
STAFFORDSHIRE. ST5 3LY
TEL/FAX 01782 632911