Ordnance Survey © Crown copyright 2018 All rights reserved. Licence number 100051789

Copyright of this drawing is vested in the Architect and it must not be copied or reproduced without consent. Figured dimensions only are to be taken from this drawing. All contractors must visit the site and are responsible for taking and checking all dimensions relative to their work. Hewitt & Carr Architects Ltd are to be advised of any variation between drawings and site conditions.
THIS DRAWING IS FOR PLANNING PURPOSES ONLY AND CLIENTS/CONTRACTORS ARE ADVISED TO CLARIFY DIMENSIONS WITH THE ARCHITECT PRIOR TO SETTING OUT.

Rev.	Drawn	Comments	Date

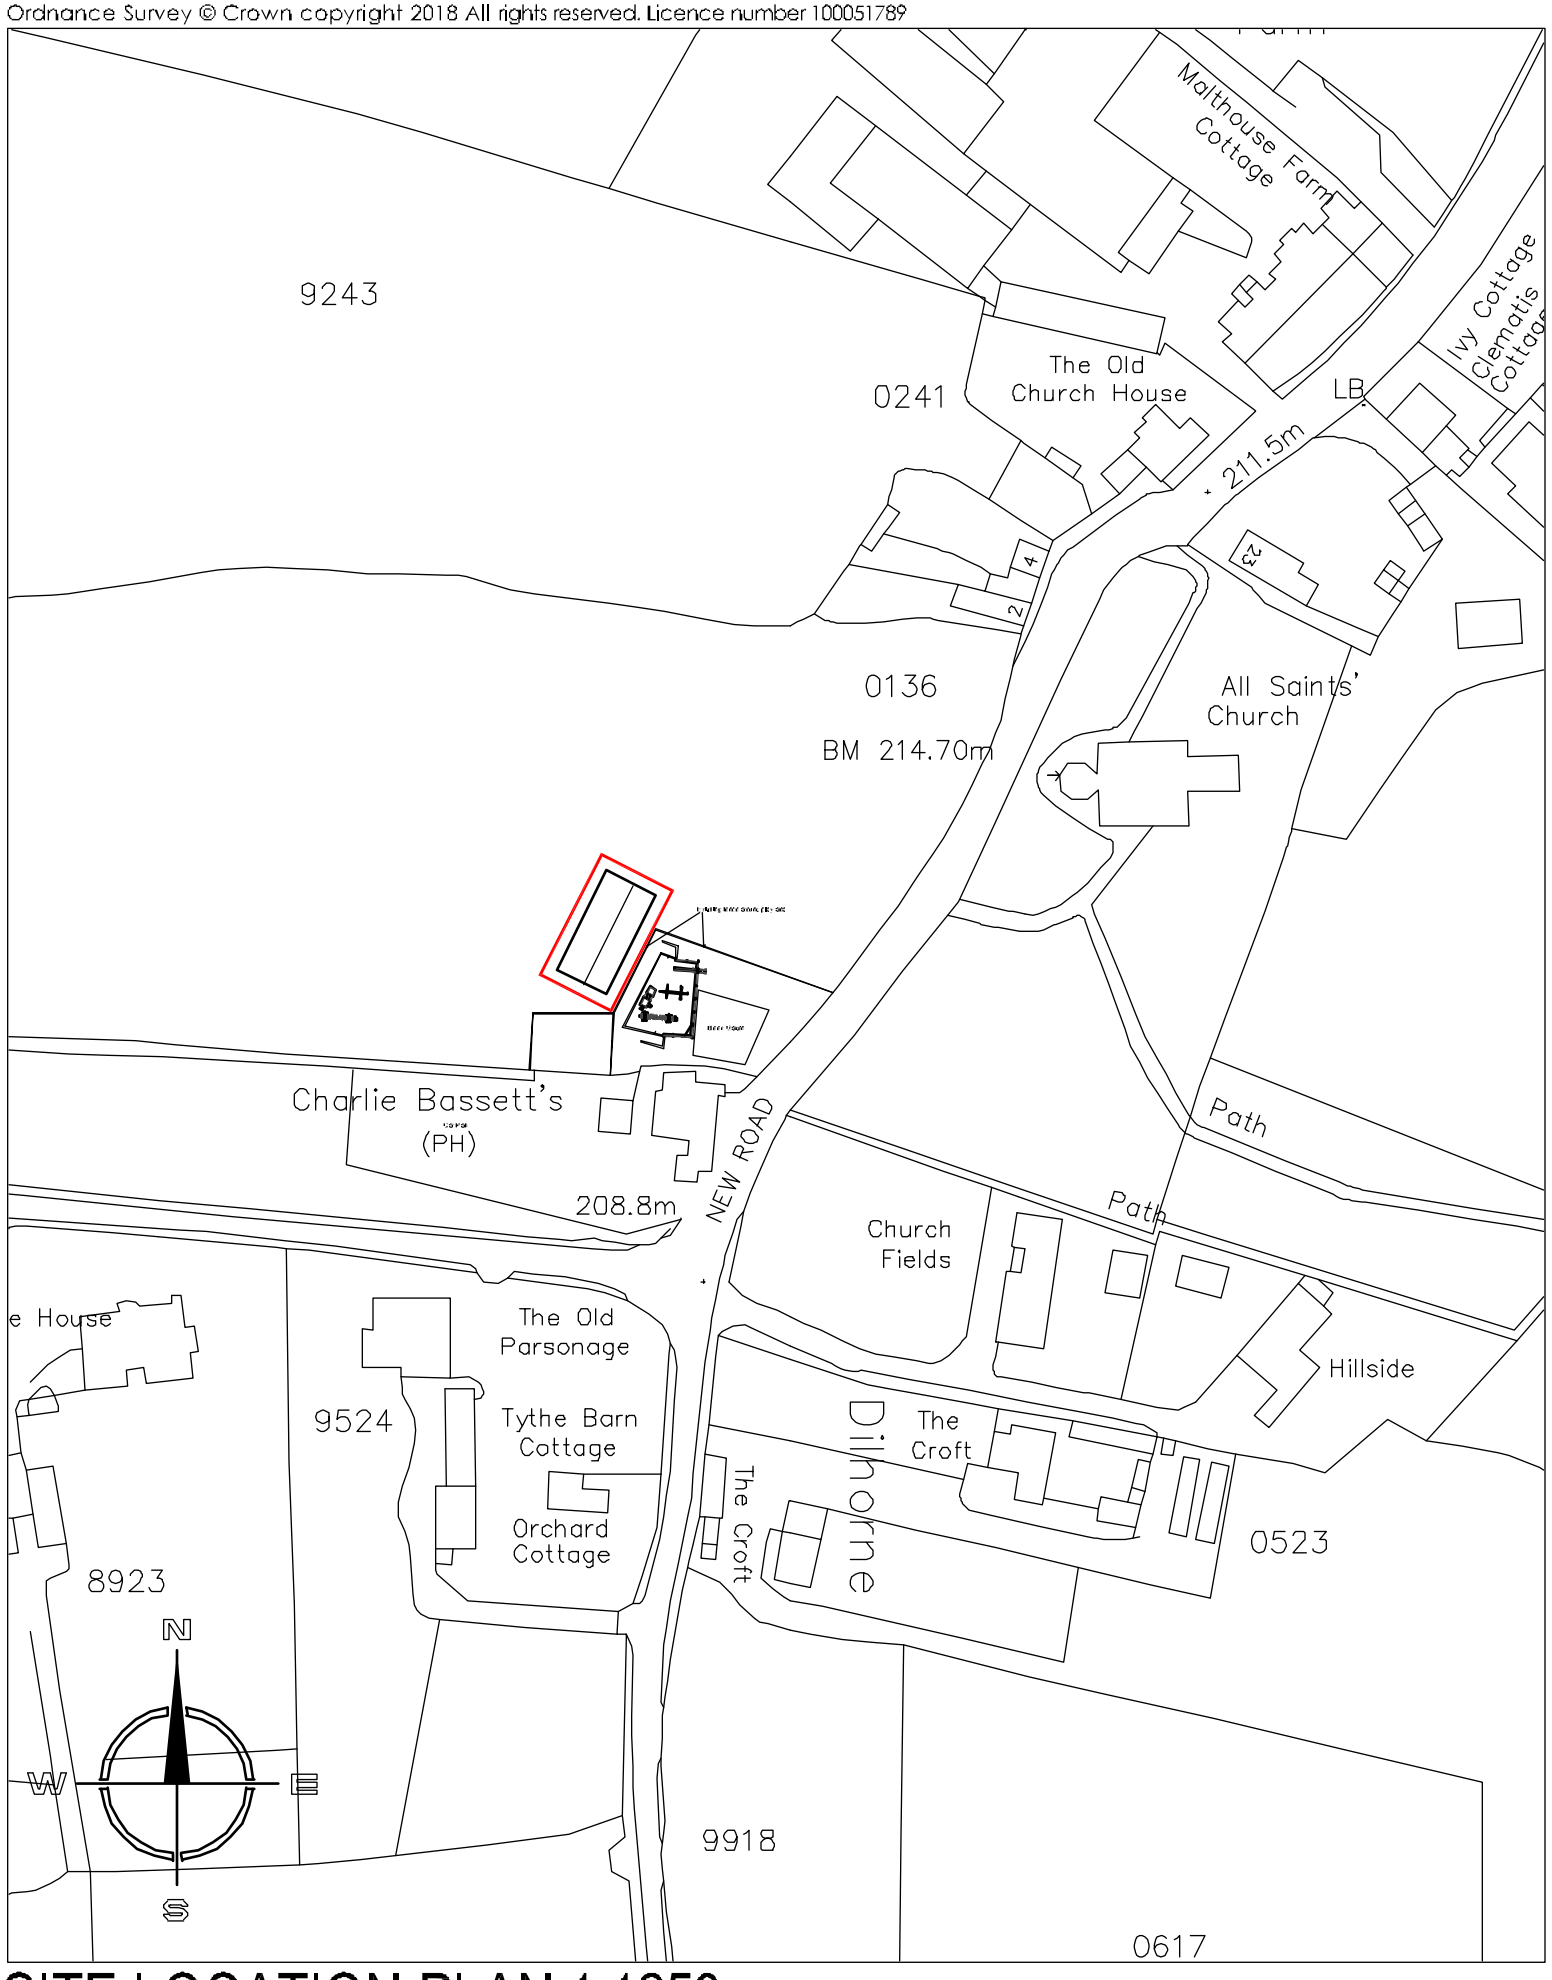

SITE LOCATION PLAN 1:1250

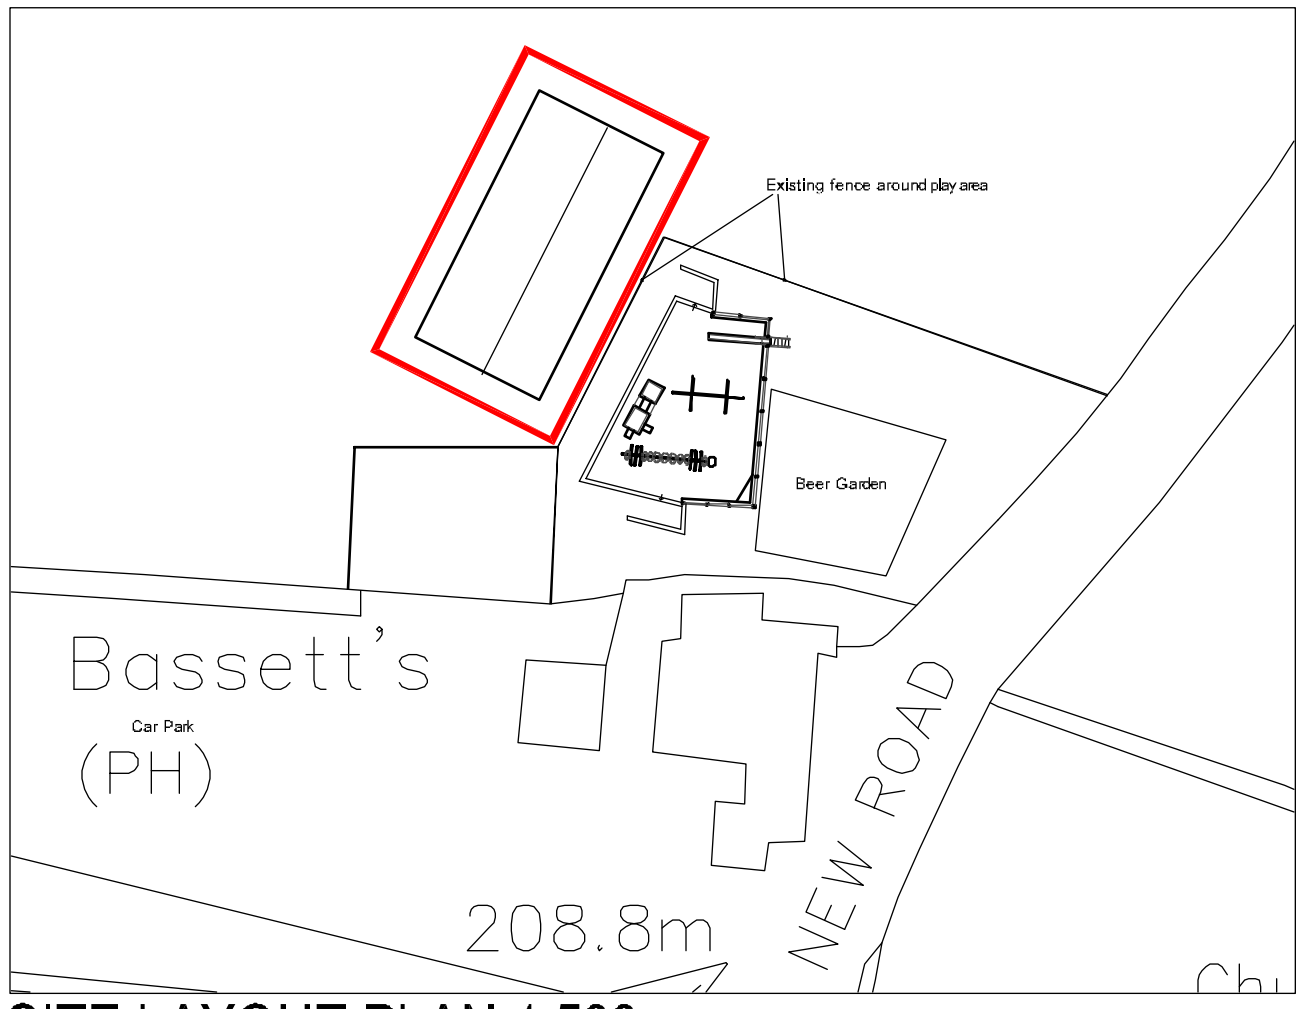

SITE LAYOUT PLAN 1:500

Hewitt&Carr Architects
A: DaisyBank House | 17-19 Lock Road | Cheadle | ST10 1JE
T: 01538 756888
E: enquiries@hcarchitects.co.uk
W: www.hcarchitects.co.uk

Client
Mr K Ball

Project
Proposed use of land for 28 day period under permitted development.

Title
Site location plan

Status
planning

Date April 2019 Drawn MJC

Scale @ A3 1:1250 Checked

Project No 00687 Drawing No. PL(0)20 Rev

File Ref: C:\