Copyright of this drawing is vested in the Architect and it must not be copied or reproduced without consent. Figured dimensions only are to be taken from this drawing. All contractors must visit the site and be responsible for taking and checking all dimensions relative to their work. Hewitt&Carr Architects Ltd are to be advised of any variation between drawings and site conditions.
CLIENTS ARE ADVISED TO CLARIFY DIMENSIONS WITH THE ARCHITECT PRIOR TO SETTING OUT AND NOT TO SCALE FROM THE DRAWING

Rev.	Drawn	Comments	Date

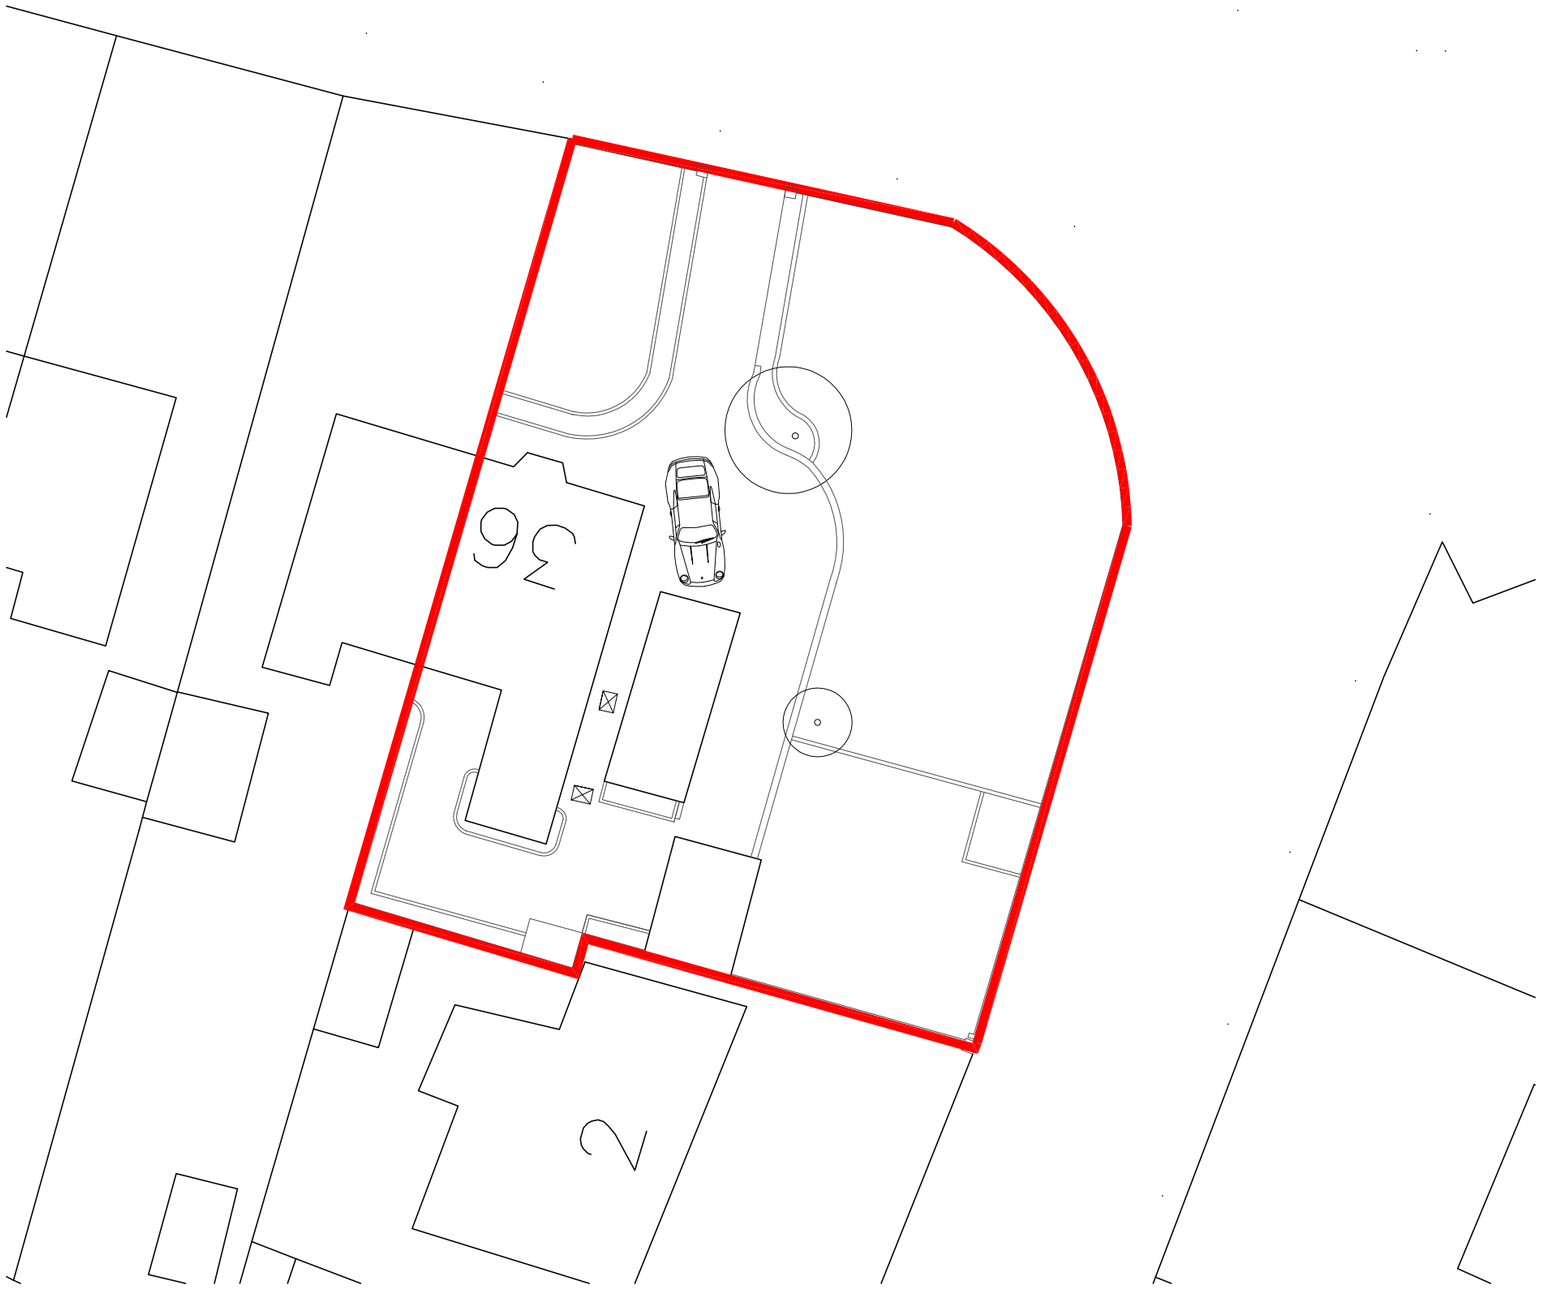

SITE LAYOUT PLAN 1:1200

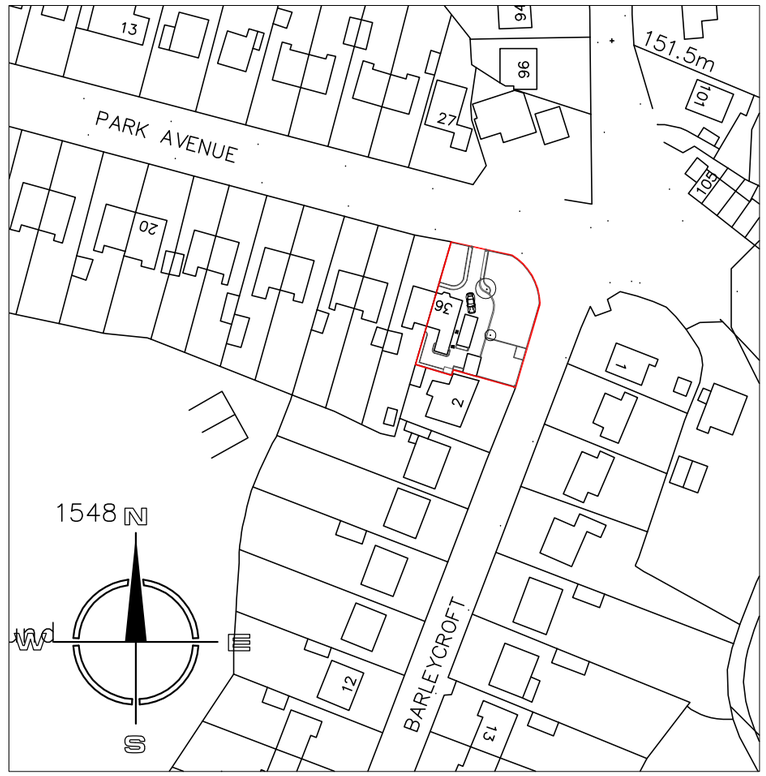

SITE LOCATION PLAN 1:1250

Hewitt&Carr Architects
A: DaisyBank House | 17-19 Leek Road | Cheadle | ST10 1JE
T: 01538 756888
E: enquiries@hcarchitects.co.uk
W: www.hcarchitects.co.uk

Client
Miss C E Grocott

Project
Proposed new dwelling in garden of
36 Park Avenue, Cheadle, ST10 1LZ

Title
Site plan

Status
Survey

Date DEC 2018 Drawn HMM

Scale @A3 AS NOTED Checked

Project No 00853 Drawing No. AL(0)01 Rev

File Ref: C:\