

Front Elevation




Back Elevation

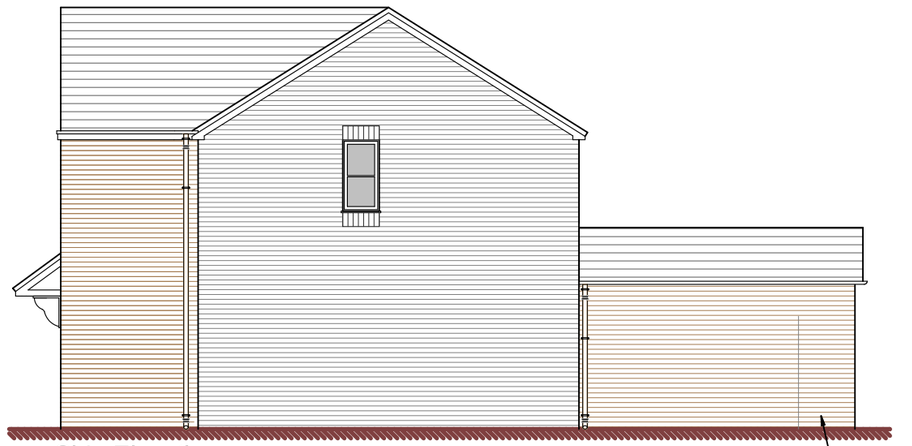

Side Elevation

Existing conservatory to be removed

Proposed gables to be extended forward to be flush with the existing garage and porch, the window openings to be the same as existing in similar style with brick lintels and cills

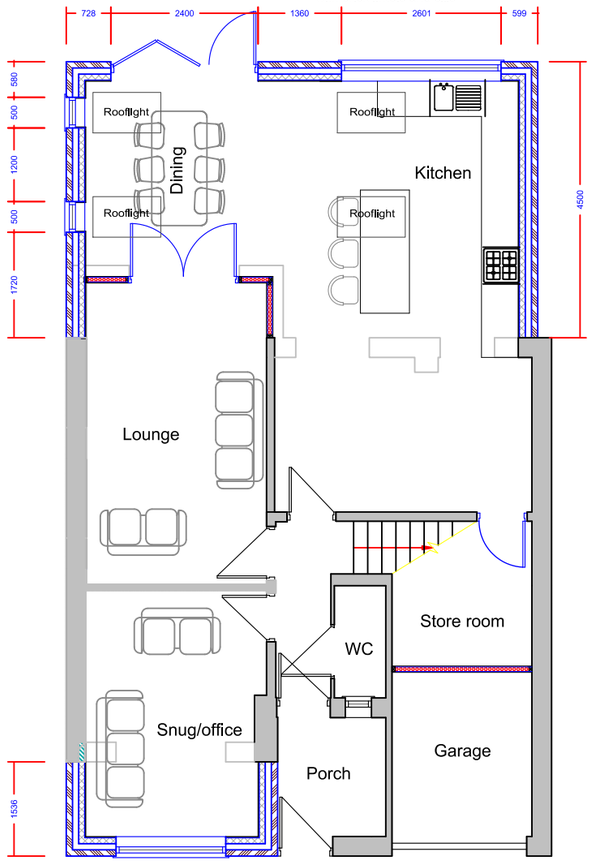


Ground floor plan

Scale

0 1 2 3 4 5

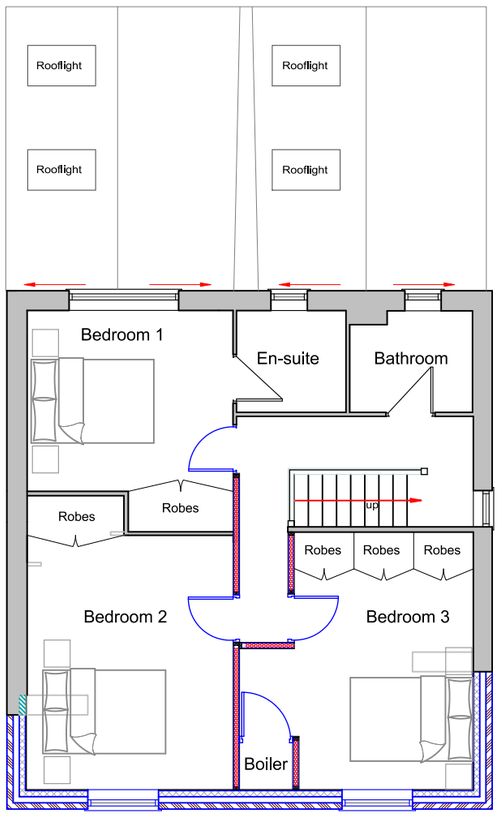


Upper floor plan

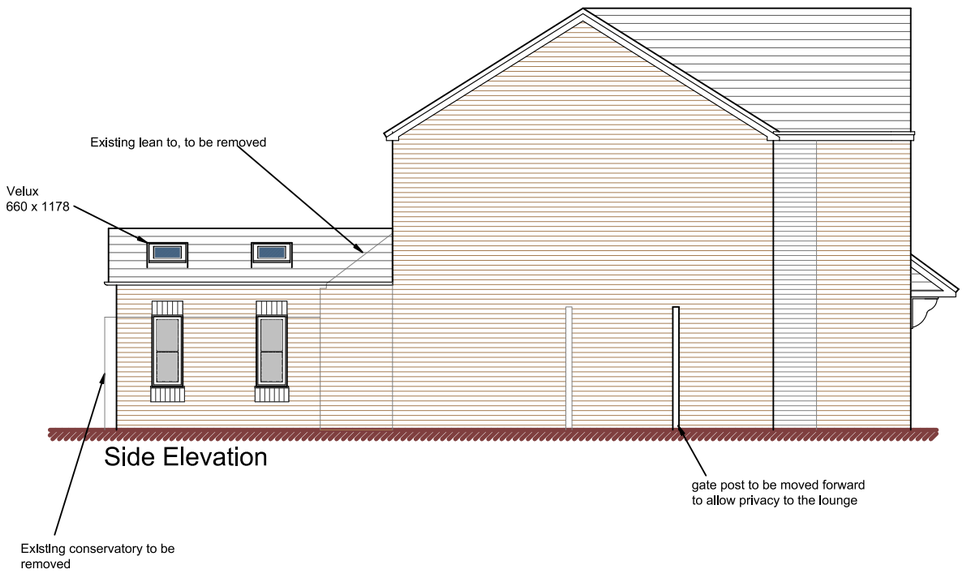


Side Elevation

Existing conservatory to be removed

gate post to be moved forward to allow privacy to the lounge

## DBD Architectural Consultancy Ltd ©2019

1. Copyright is vested with DBD Architectural Consultancy Ltd.

2. All dimensions to be checked on site before proceeding.

3. Contractor to check/adjust dimensions of new work to suit existing conditions.
Do not assume existing structure or details are plumb, square or level.

4. Contractor must notify the architect of any discrepancies before proceeding.

5. All drawings to be read in conjunction with all other consultants drawings and specs.

| Rev | Date | Descrip tion |
|---|---|---|
| F | 29.04.19 | Minor amendments |
| E | 29.04.19 | Minor amendments |
| D | 01.04.19 | Minor amendments |
| C | 14.01.19 | Minor amendments |
| B | 19.04.17 | Minor amendments |
| A | 27.03.17 | Minor amendments |

DBD Architectural Consultancy

DBD Architectural Consultancy Ltd
50 Broad Street, Leek,
Staffordshire, ST13 5NS
01538 383118
mail@dbdconsultants.co.uk
www.dbdconsultants.co.uk

Client
Simon Williams
58 Mulberry Way
Leek

Project
Proposed alterations and extension

Title
Plans and elevations as proposed

Stage: Planning
Size: A3
Scale: 1:100
Date: 01.04.19
Job No: 1714-100
Drawing Number: PL 03F