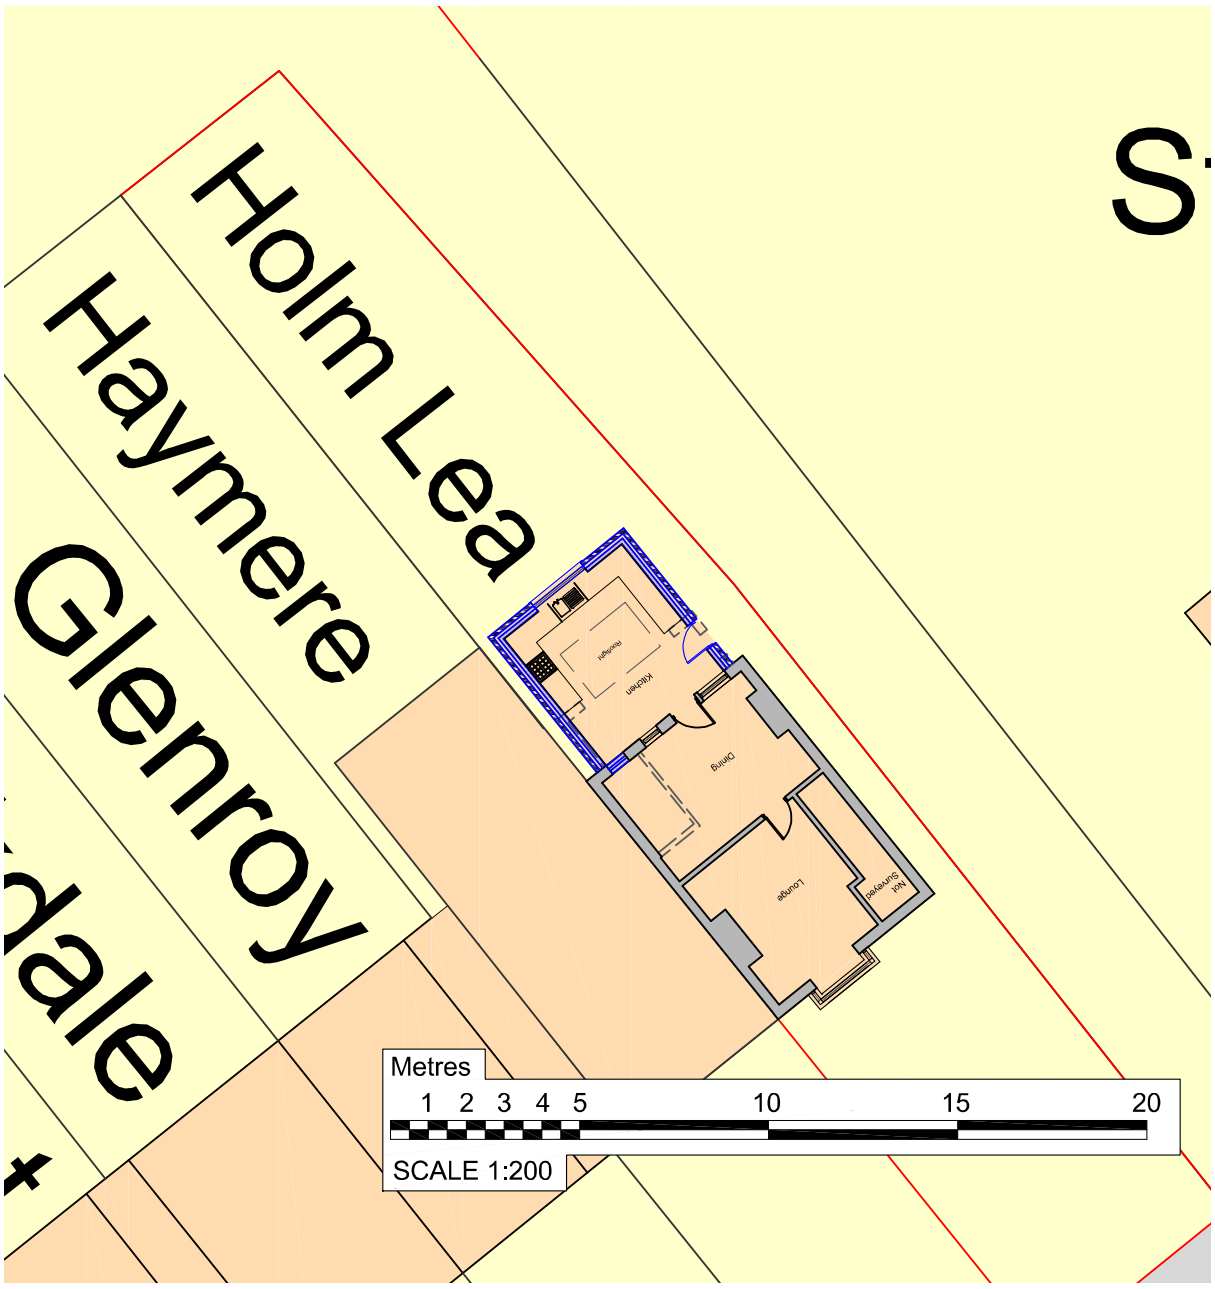

Proposed Site Plan



Ordnance Survey, (c) Crown Copyright 2019. All rights reserved. Licence number 100022432

Metres
10 20 30 40 50 60 70 80 90 100

SCALE 1:1250

Site Location Plan

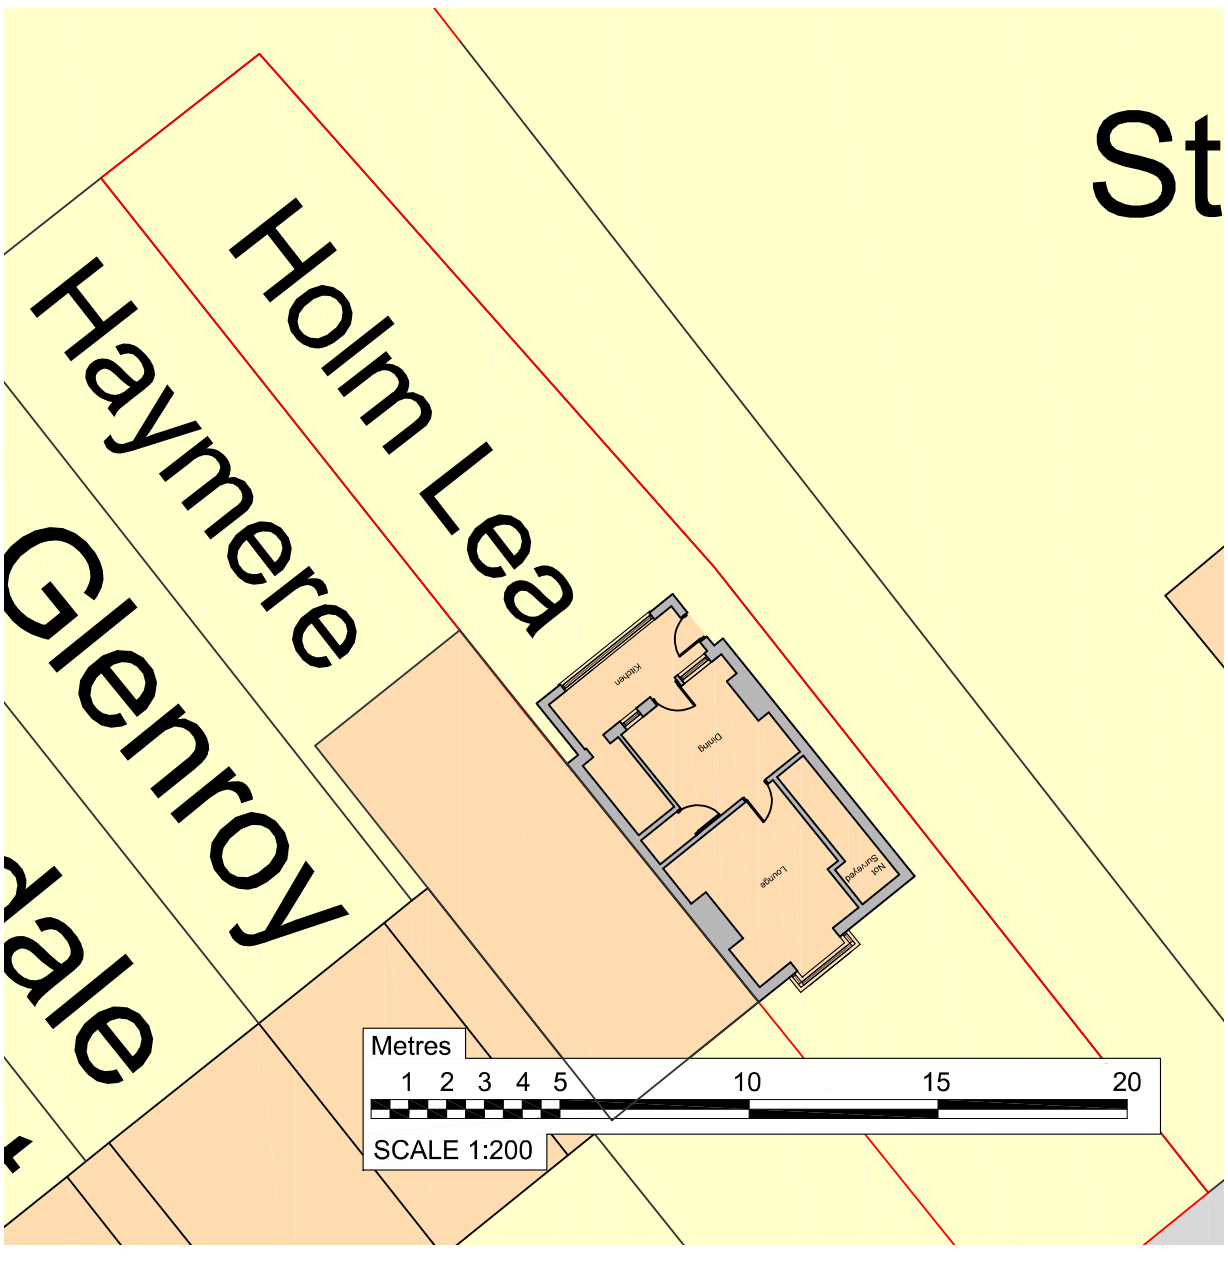

Existing Site Plan

DBD Architectural Consultancy Ltd ©2019

1. Copyright is vested with DBD Architectural Consultancy Ltd.

2. All dimensions to be checked on site before proceeding.

3. Contractor to check/adjust dimensions of new work to suit existing conditions.
Do not assume existing structure or details are plumb, square or level.

4. Contractor must notify the architect of any discrepancies before proceeding.

5. All drawings to be read in conjunction with all other consultants drawings and specs.

Rev	Date	Description
A	15.04.19	Amendments made to window following comments

Initial draft scheme for comments

DBD Architectural Consultancy

DBD Architectural Consultancy Ltd
50 Broad Street, Leek,
Staffordshire, ST13 5NS
01538 383118
mail@dbdconsultants.co.uk
www.dbdconsultants.co.uk

Mr & Mrs Weston
Holmlea
Cellarhead
ST9 0DQ
Client

Single Storey Rear Extension
Project

Title
Site Plans

Stage: Planning
Size: A3
Scale: 1:100
Date: 15.04.19
Job No: 1920
Drawing Number: PL 01A