Copyright of this drawing is vested in the Architect and it must not be copied or reproduced without consent. Figured dimensions only are to be taken from this drawing. All contractors must visit the site and be responsible for taking and checking all dimensions relative to their work. HUAM Ltd.are to be advised of any variation between drawings and site conditions.

Rev.	Drawn	Comments	Date

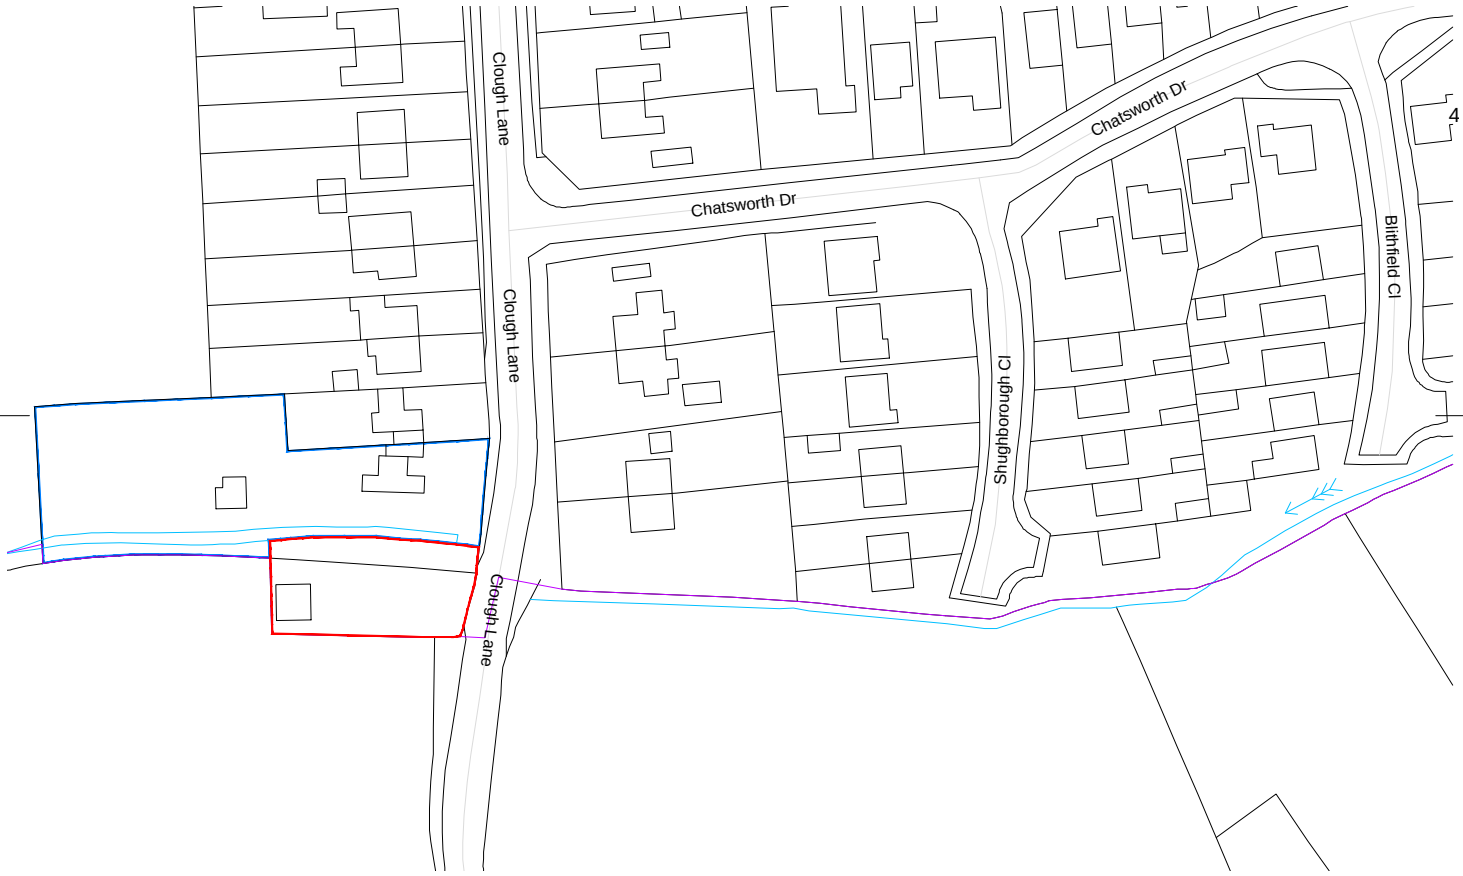

Scale Bar

0m 10m 20m 30m 40m

Client Ms H. Johnson

Project New Dwelling Clough Lane

Title Location Plan

Project No N1067

Drawing No. AL(0)00

Rev

Status Planning

Date 19. 03. 19

Scale @A4 1/1250

Drawn

Checked

hulmeupright architects

Queens Gardens Business Centre,
31a Ironmarket
Newcastle under Lyme
Staffordshire
ST5 1RP

Tel: 01782 621949