This drawing is copyright and should not be reproduced without permission.
The contractor is responsible for checking dimensions and levels and drainage inverts prior to commencing works - any discrepancy to be verified before proceeding.-figured dimensions only to be worked to:

All work to be carried out in accordance with the current Building Regulations, British Standards/Codes of practice and statutory authority bye -laws and recommendations.

Revision	Comments	Date

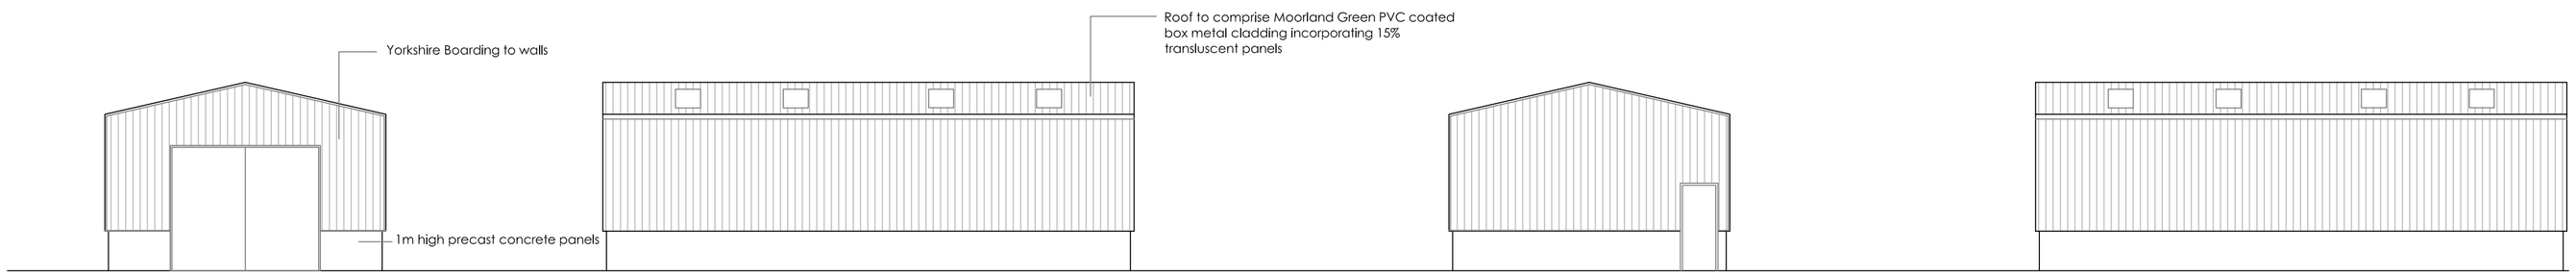

Front elevation | Side elevation | Rear elevation | Side elevation

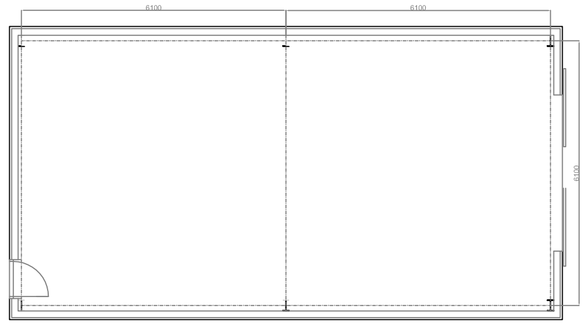

plan

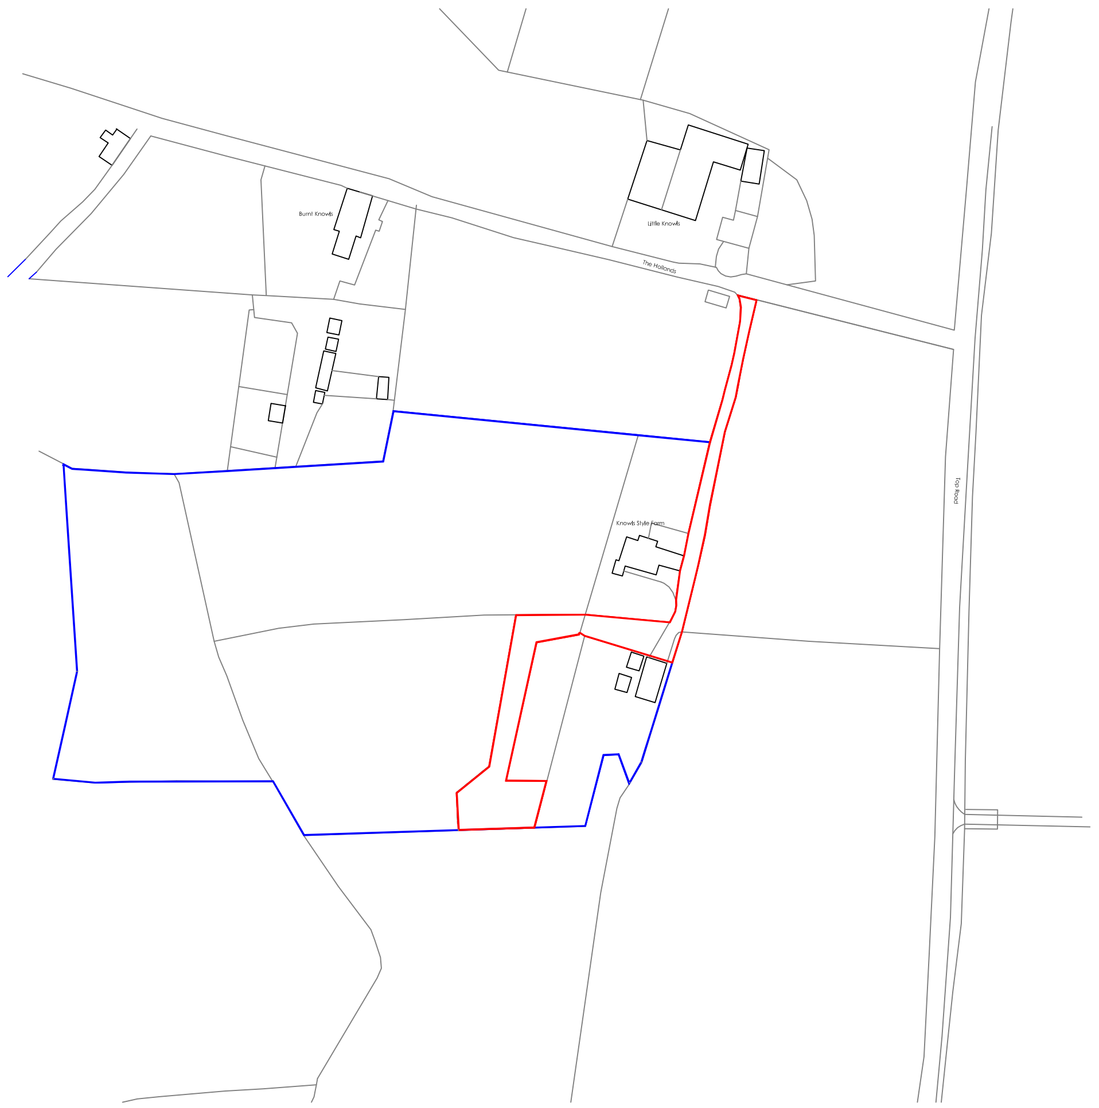

location plan 1:1250 20m 0 10m 20m

north

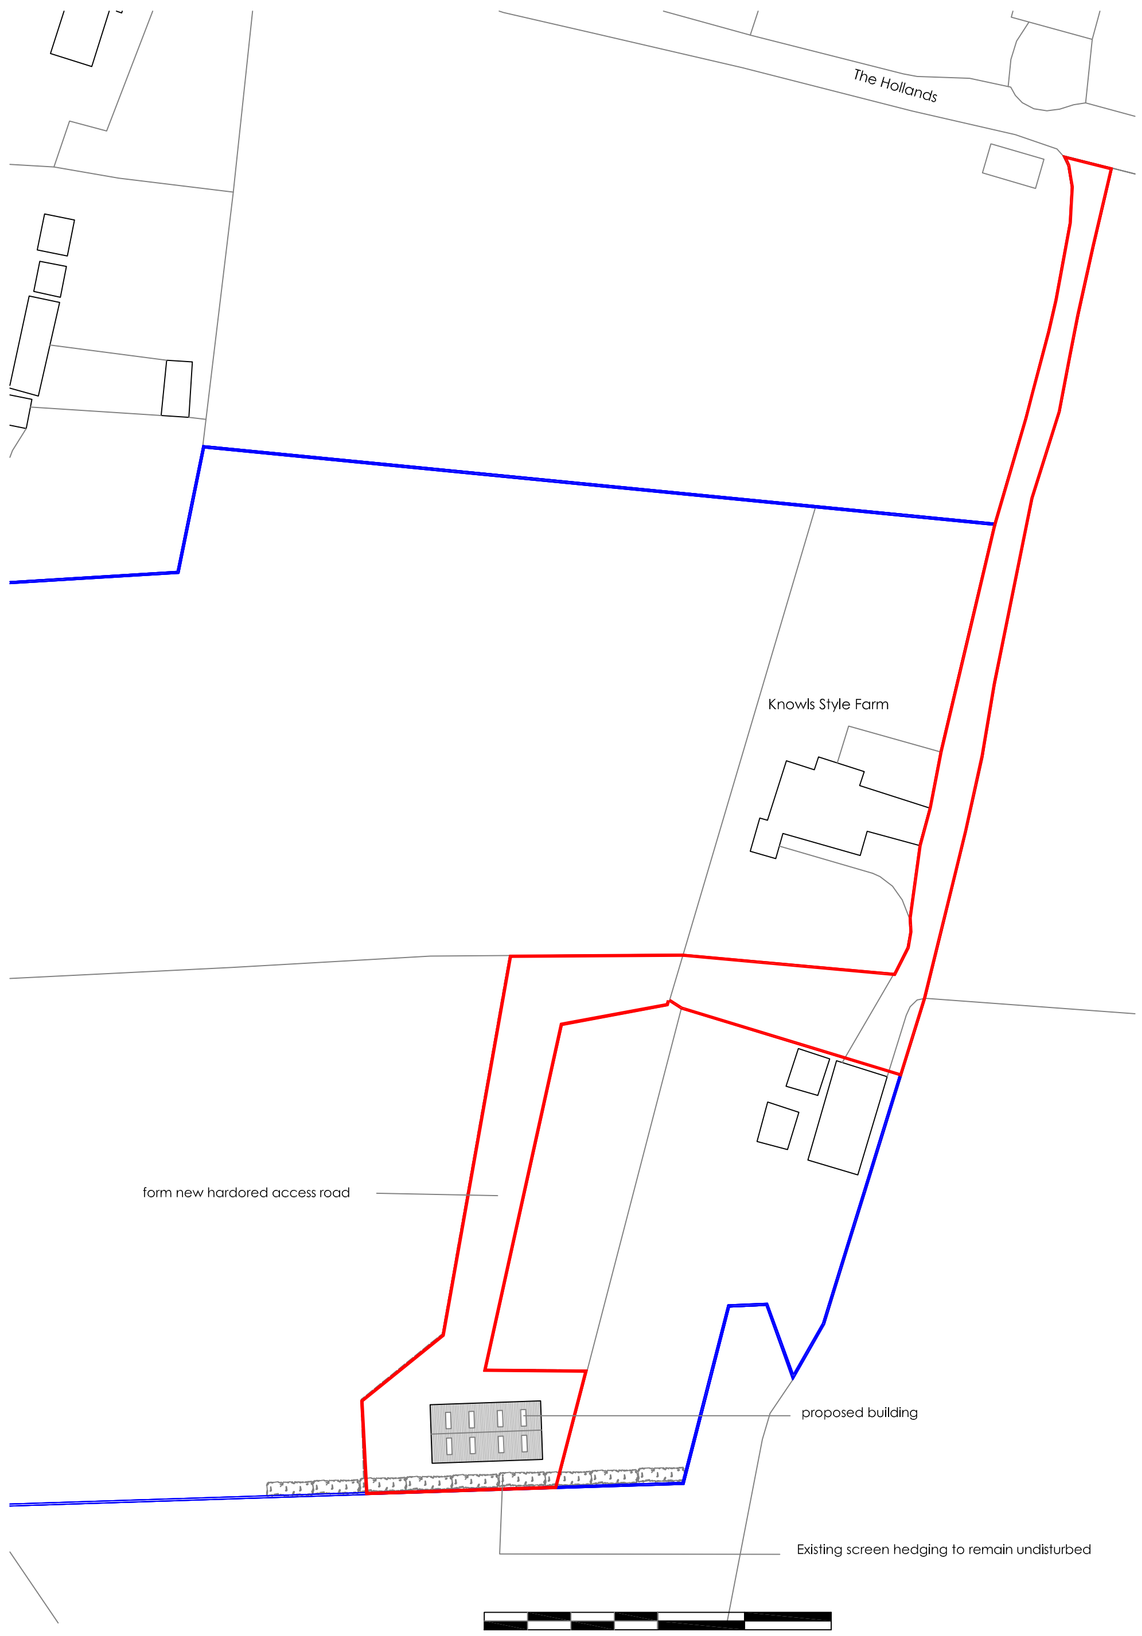

site plan 1:500 20m 0 10m 20m

Robert Berry MCIAT
Architectural services
10 Truro Close, Congleton, Cheshire, CW12 3BD
t : 01260 279098 m : 07790 179093 e: robert.berry10@yahoo.co.uk

Client
Mr J Marshall.

Project
Proposed agricultural storage building at Knowls Style Farm, The Hollands, Biddulph Moor, ST8 7LE

Title
Scheme layout plan

Scale @A1 1:100
Date March 2019
Drg no 1889/02 Rev