
BLOCK/SITE PLAN
AREA 90m x 90m
SCALE 1:500 on A4
CENTRE COORDINATES: 395655, 347769

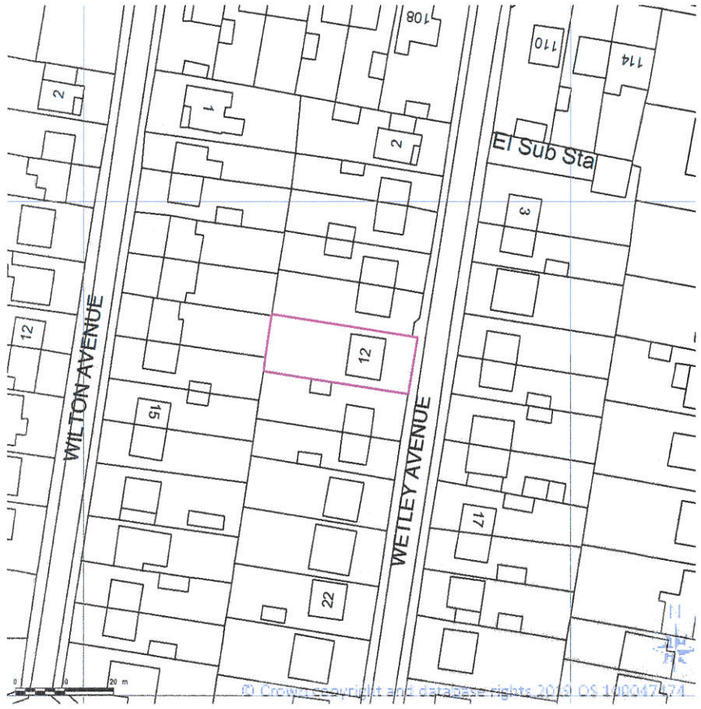

Supplied by Streetwise Maps Ltd
www.streetwise.net
Licence No: 100047474
01/05/2019 20:37:28

SITE LOCATION PLAN
AREA 2 HA
SCALE 1:1250 on A4
CENTRE COORDINATES: 395655, 347769



Supplied by Streetwise Maps Ltd
www.streetwise.net
Licence No: 100047474
01/05/2019 20:22

DRAWN. JMD	DATE 23/04/19
PROPOSED ALTERATIONS TO GARAGE AND EXTENSION TO PROVIDE UTILITY ROOM AND FIRST FLOOR EN-SUITE BEDROOM 12 WETLEY AVENUE CELLARHEAD STOKE ON TRENT	
LOCATION PLAN AND BLOCK PLAN SCALE 1:1250 AND 1:500	A3
DWG No. 01/319	