

EXISTING EAST ELEVATION



EXISTING SOUTH ELEVATION



EXISTING WEST ELEVATION

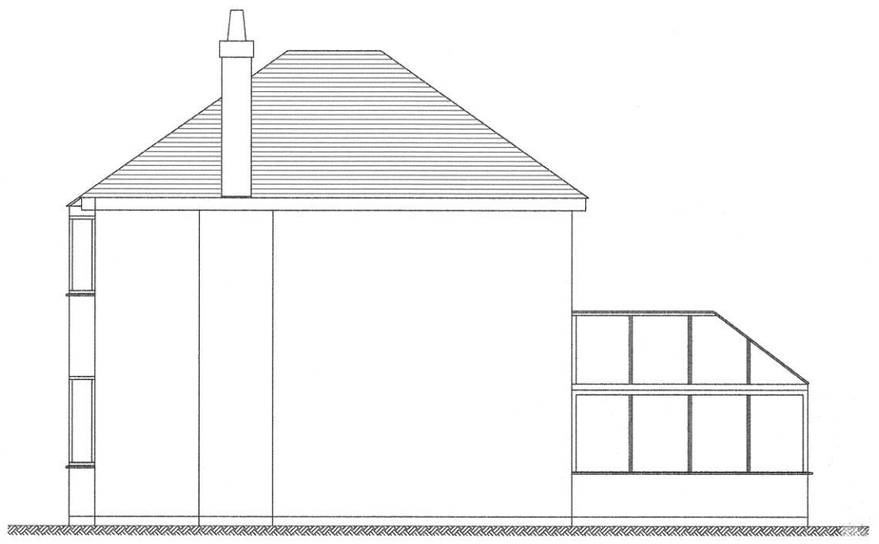

EXISTING NORTH ELEVATION

DRAWN. JMD	DATE 23/04/19
PROPOSED ALTERATIONS TO GARAGE AND EXTENSION TO PROVIDE UTILITY ROOM AND FIRST FLOOR EN-SUITE BEDROOM 12 WETLEY AVENUE CELLARHEAD STOKE ON TRENT	
EXISTING ELEVATIONS SCALE 1:100	A3
DWG No. 02/319	